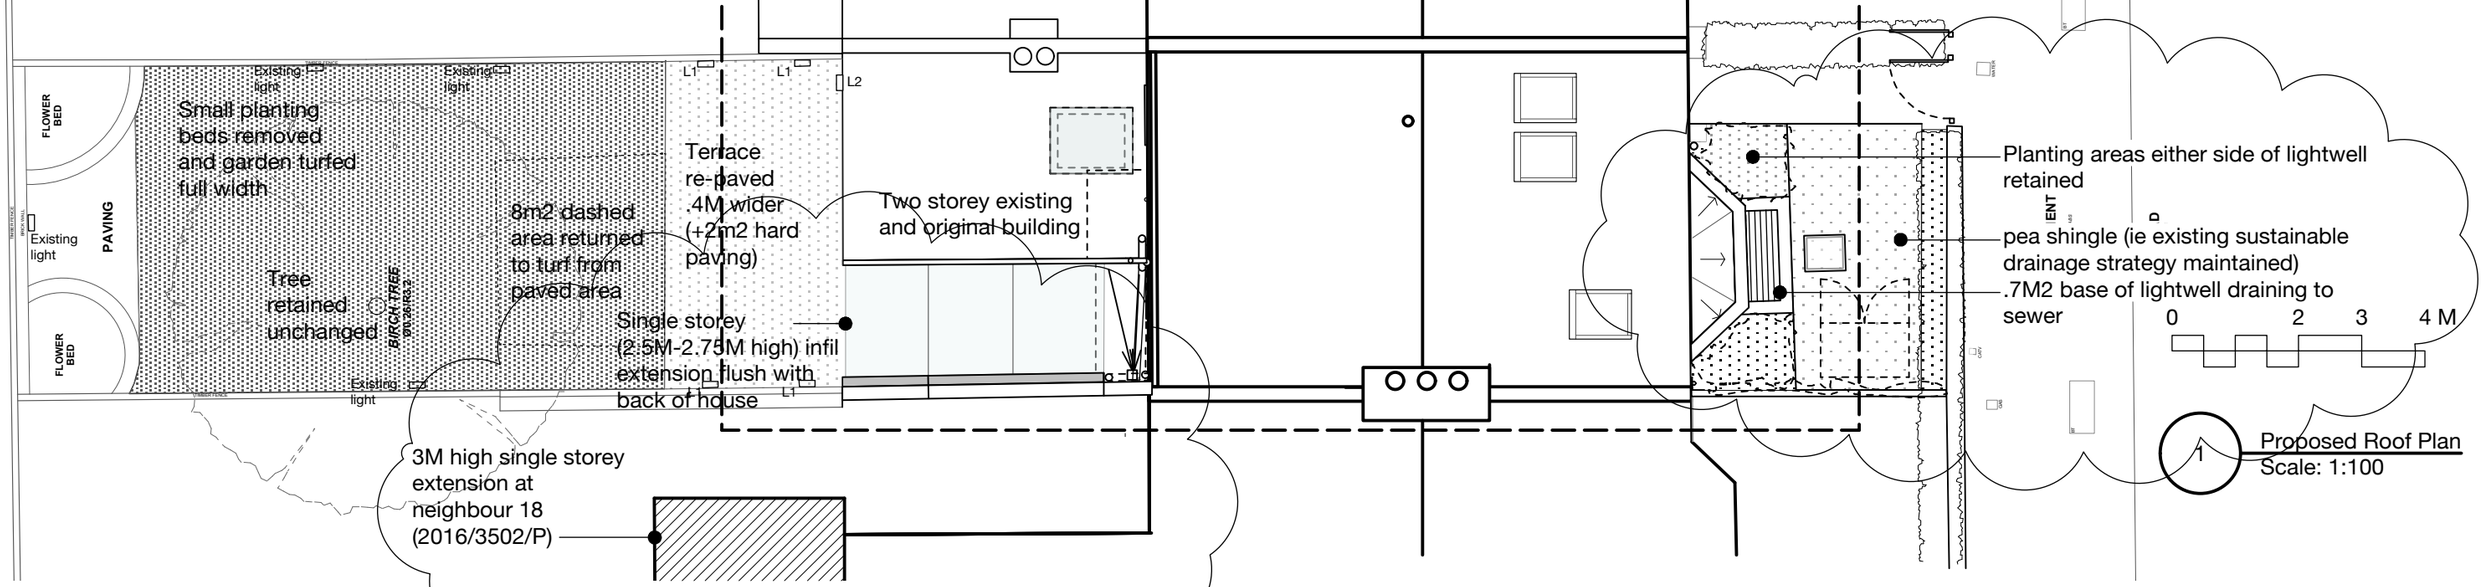

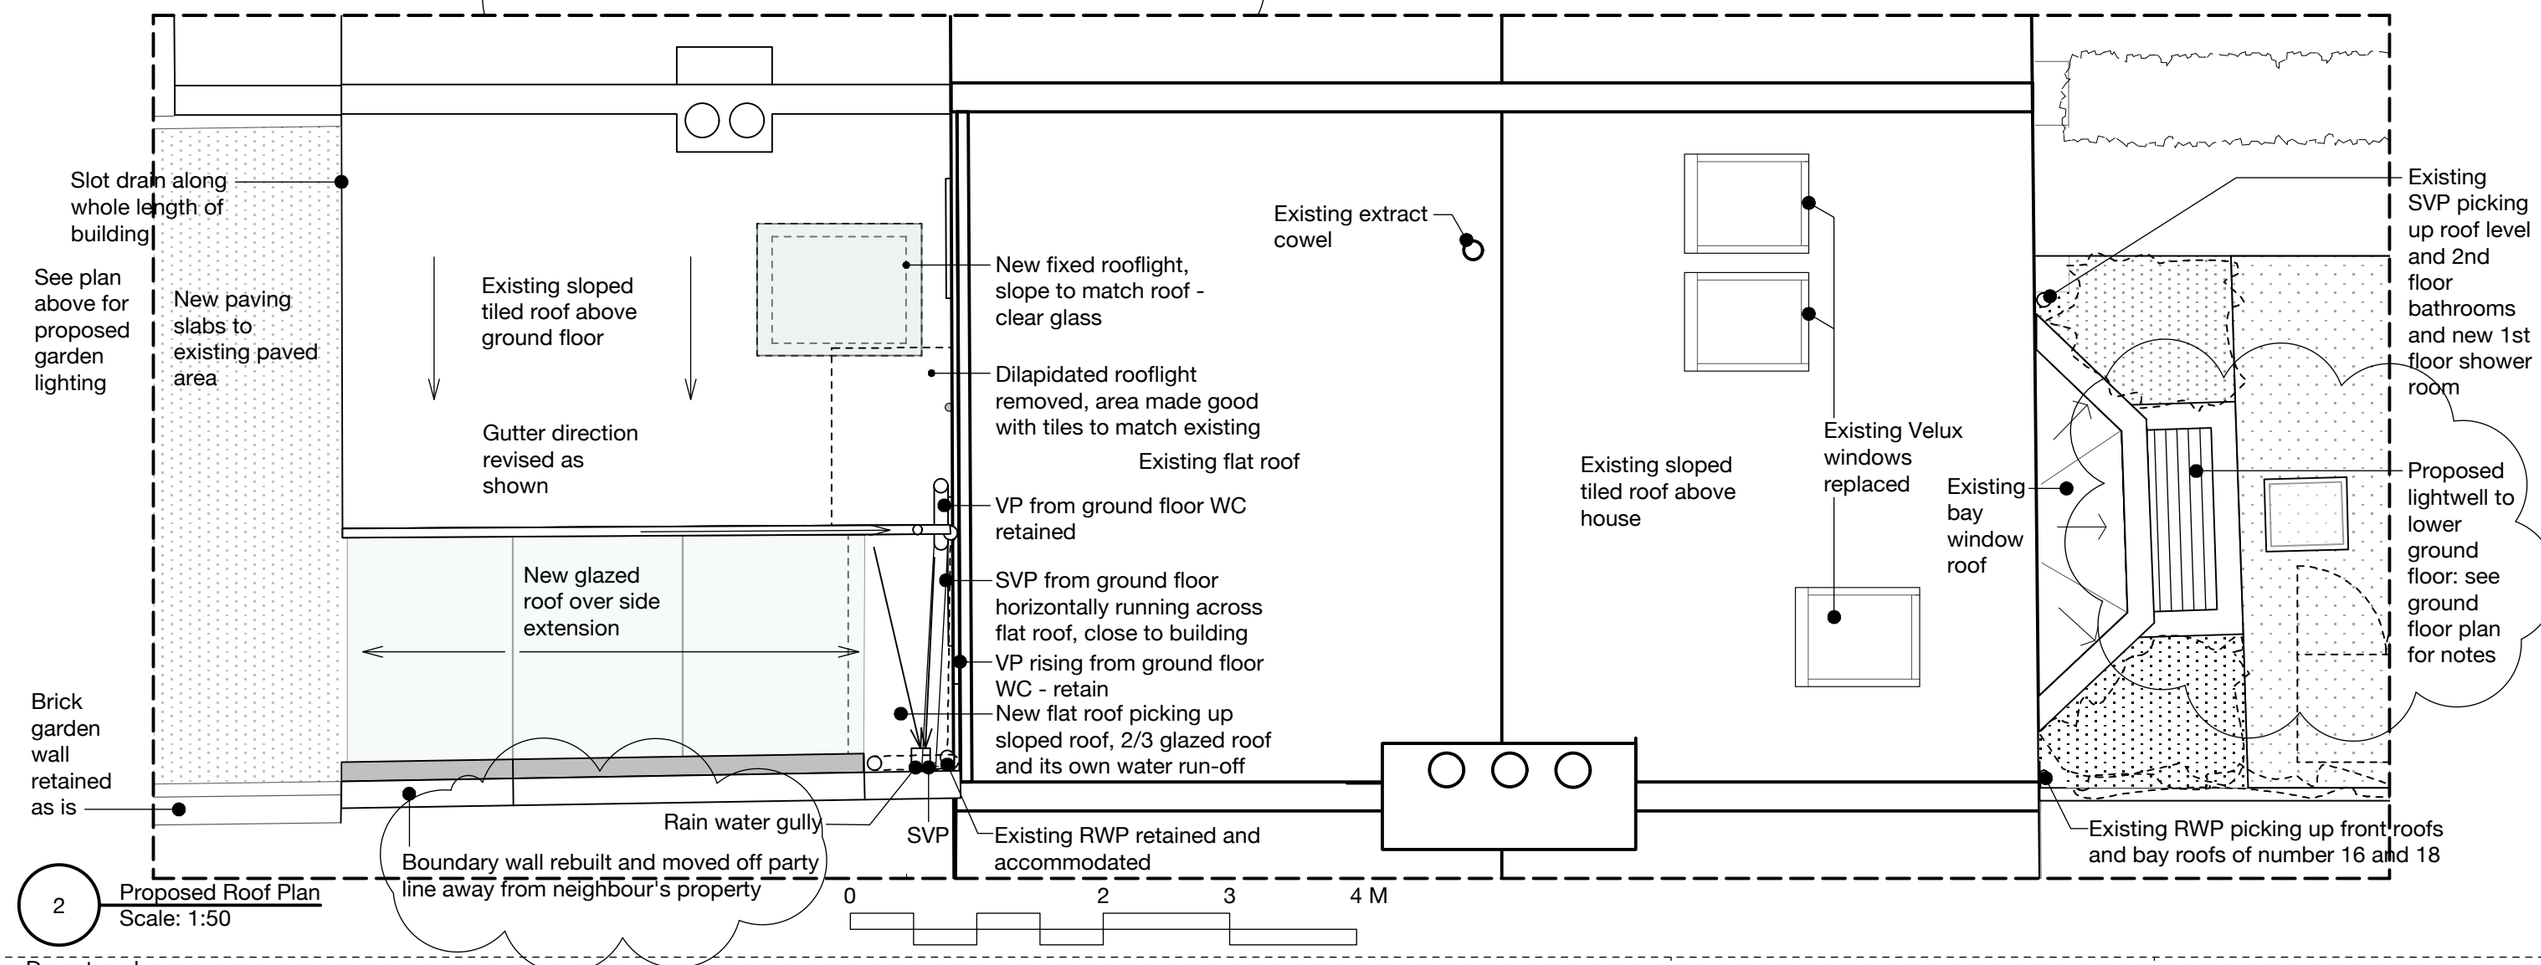

Do not scale

REV A / 13 03 17 / Revised Planning Issue

REV B / 06 06 17 / Revised Planning Issue - lightwell design revised, notes added relating to side infil

L1 - Wall hung downlighters providing amenity lighting to terrace

L2 -Existing motion sensor security light with manual override relocated

Lucy Read Architects

13 Retcar Place N19 5TT lucyread@icloud.com 07779 789 268

16 Raveley Street NW5 2HU

Proposed Roof Plan / Site Plan

1:100 and 1:50 at A3

January, 2017

03_2004 Rev B

REVISED PLANNING ISSUE