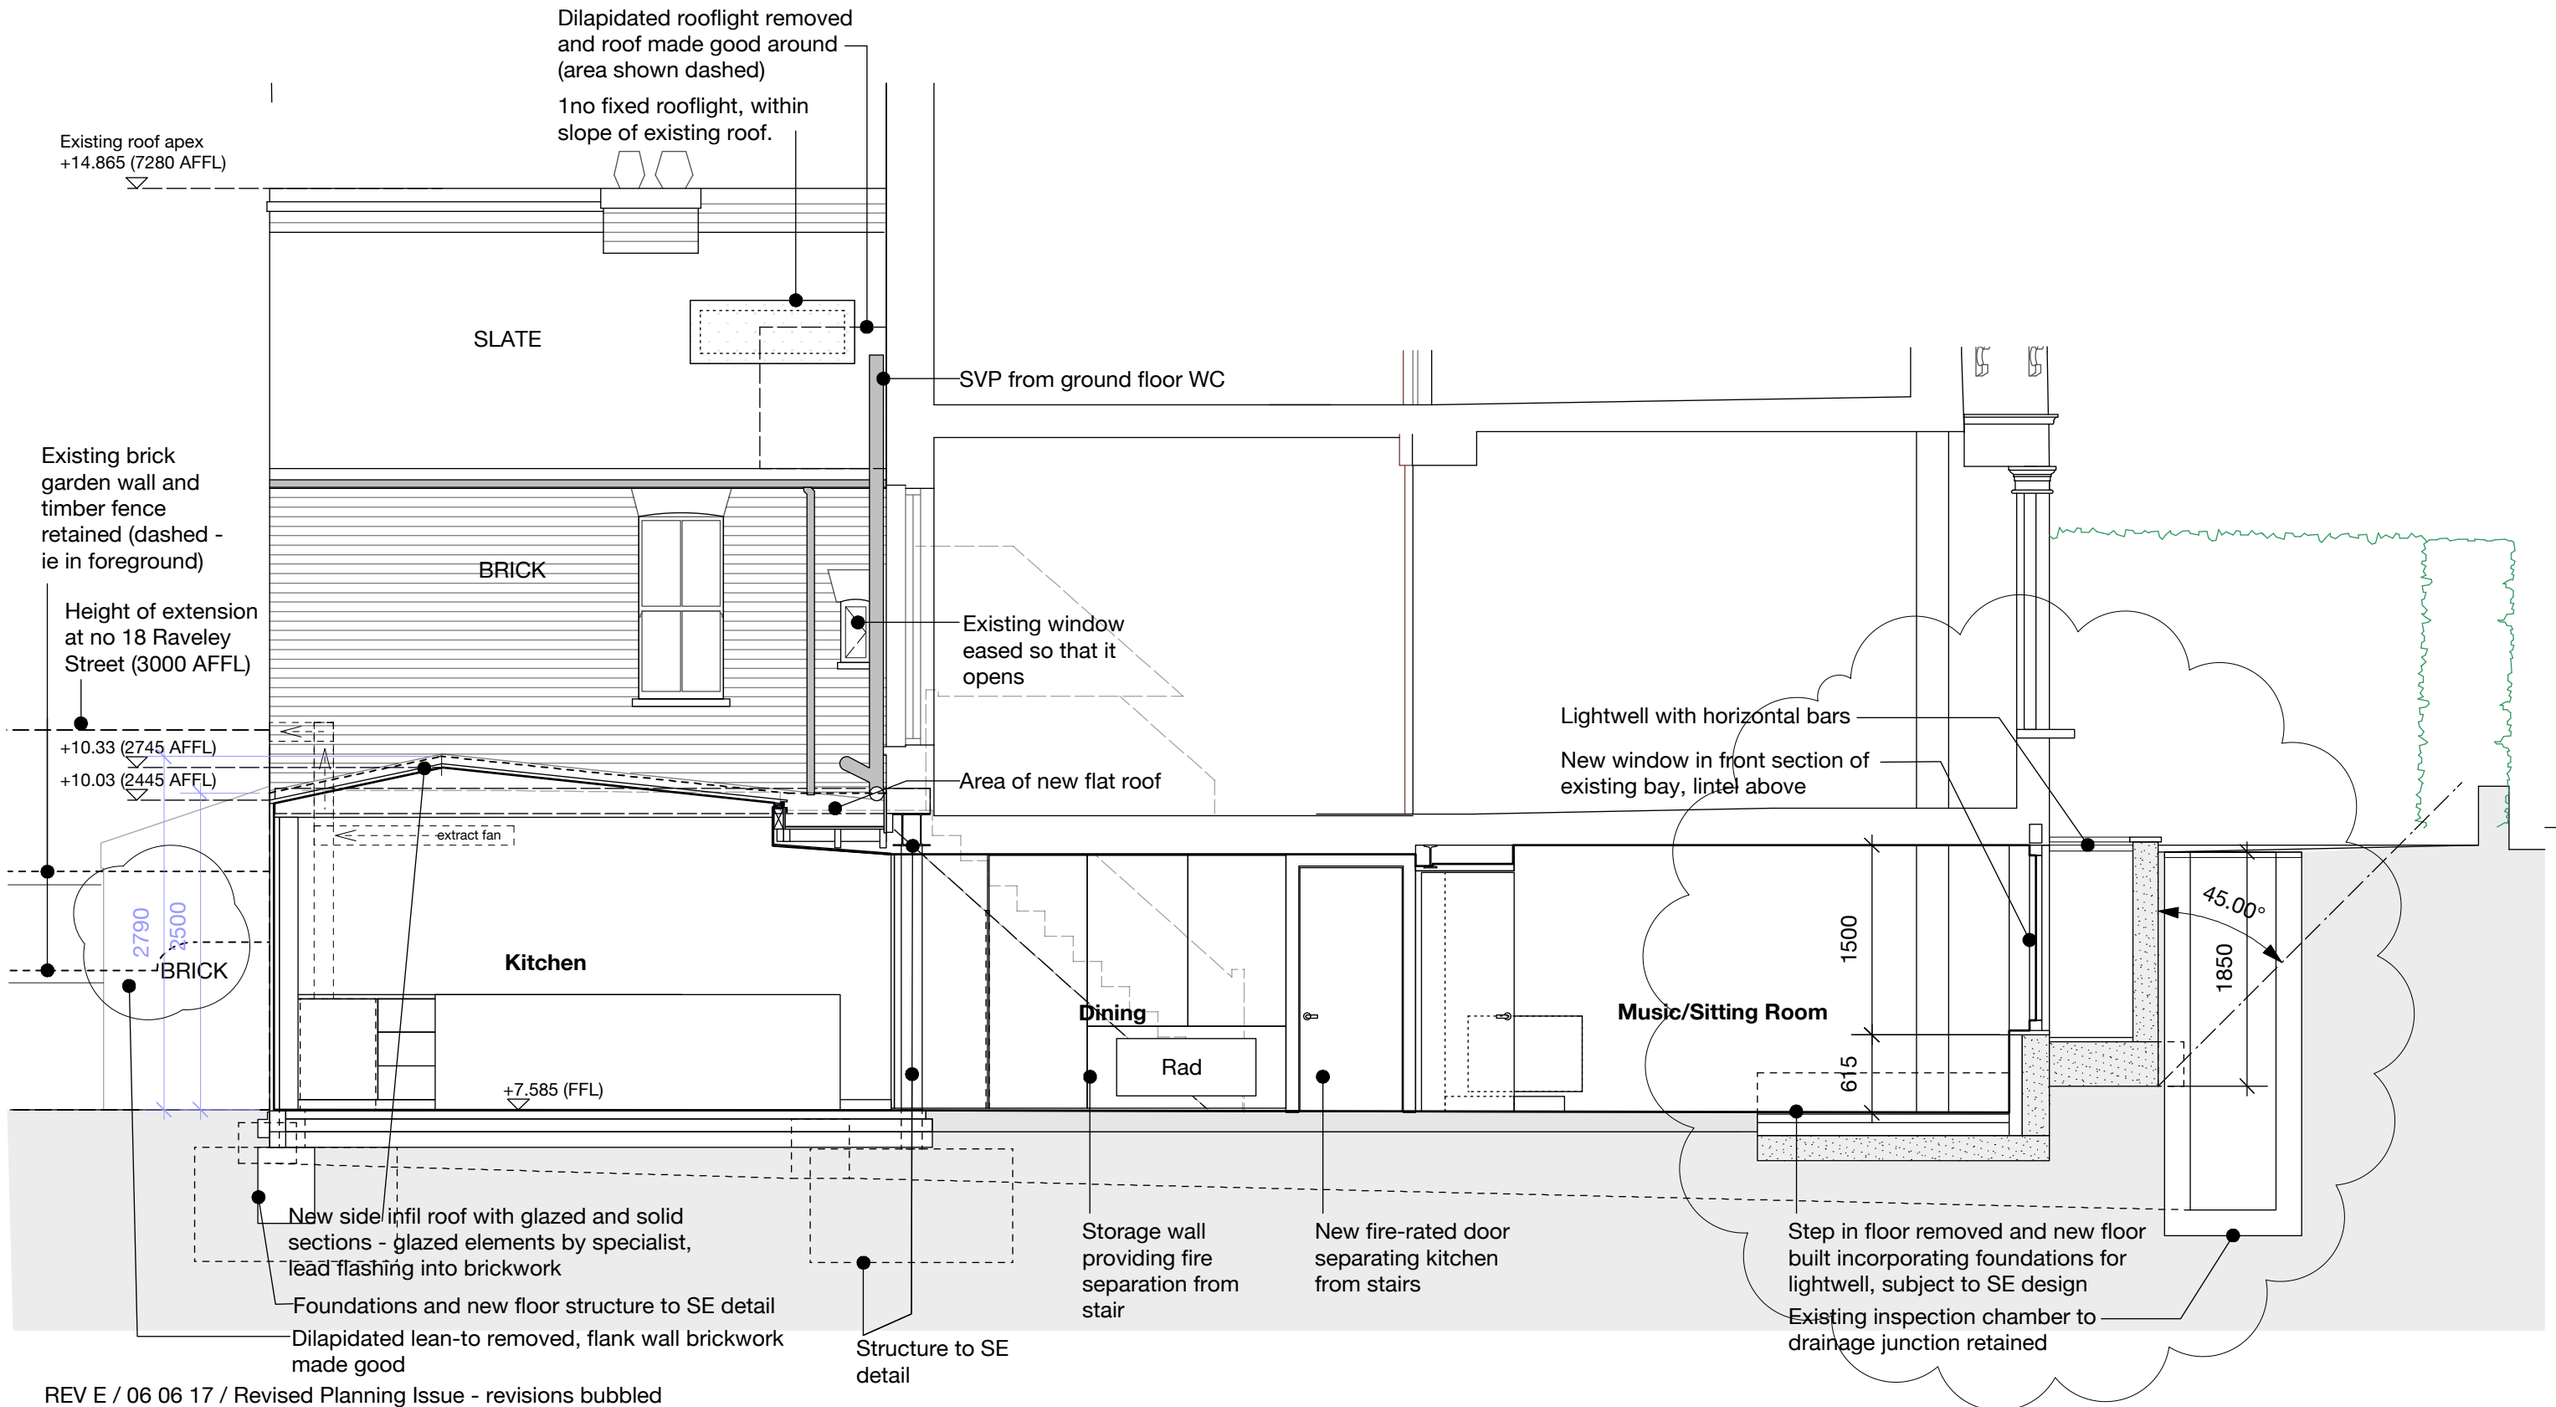

REV E / 06 06 17 / Revised Planning Issue - revisions bubbled
REV D / 13 03 17 / Revised Planning Issue
REV C / 12 01 17 / Planning Issue
REV B / 08 01 17 / Stage 3
REV A / 16 12 16 / Interim Stage 3 planning sign-off

Do not scale

Lucy Read Architects
13 Retcar Place N19 5TT lucyread@icloud.com 07779 789 268

16 Raveley Street NW5 2HU
Proposed Long Section AA
1:50 at A3
November 8, 2016

03_5000 Rev E
REVISED PLANNING ISSUE