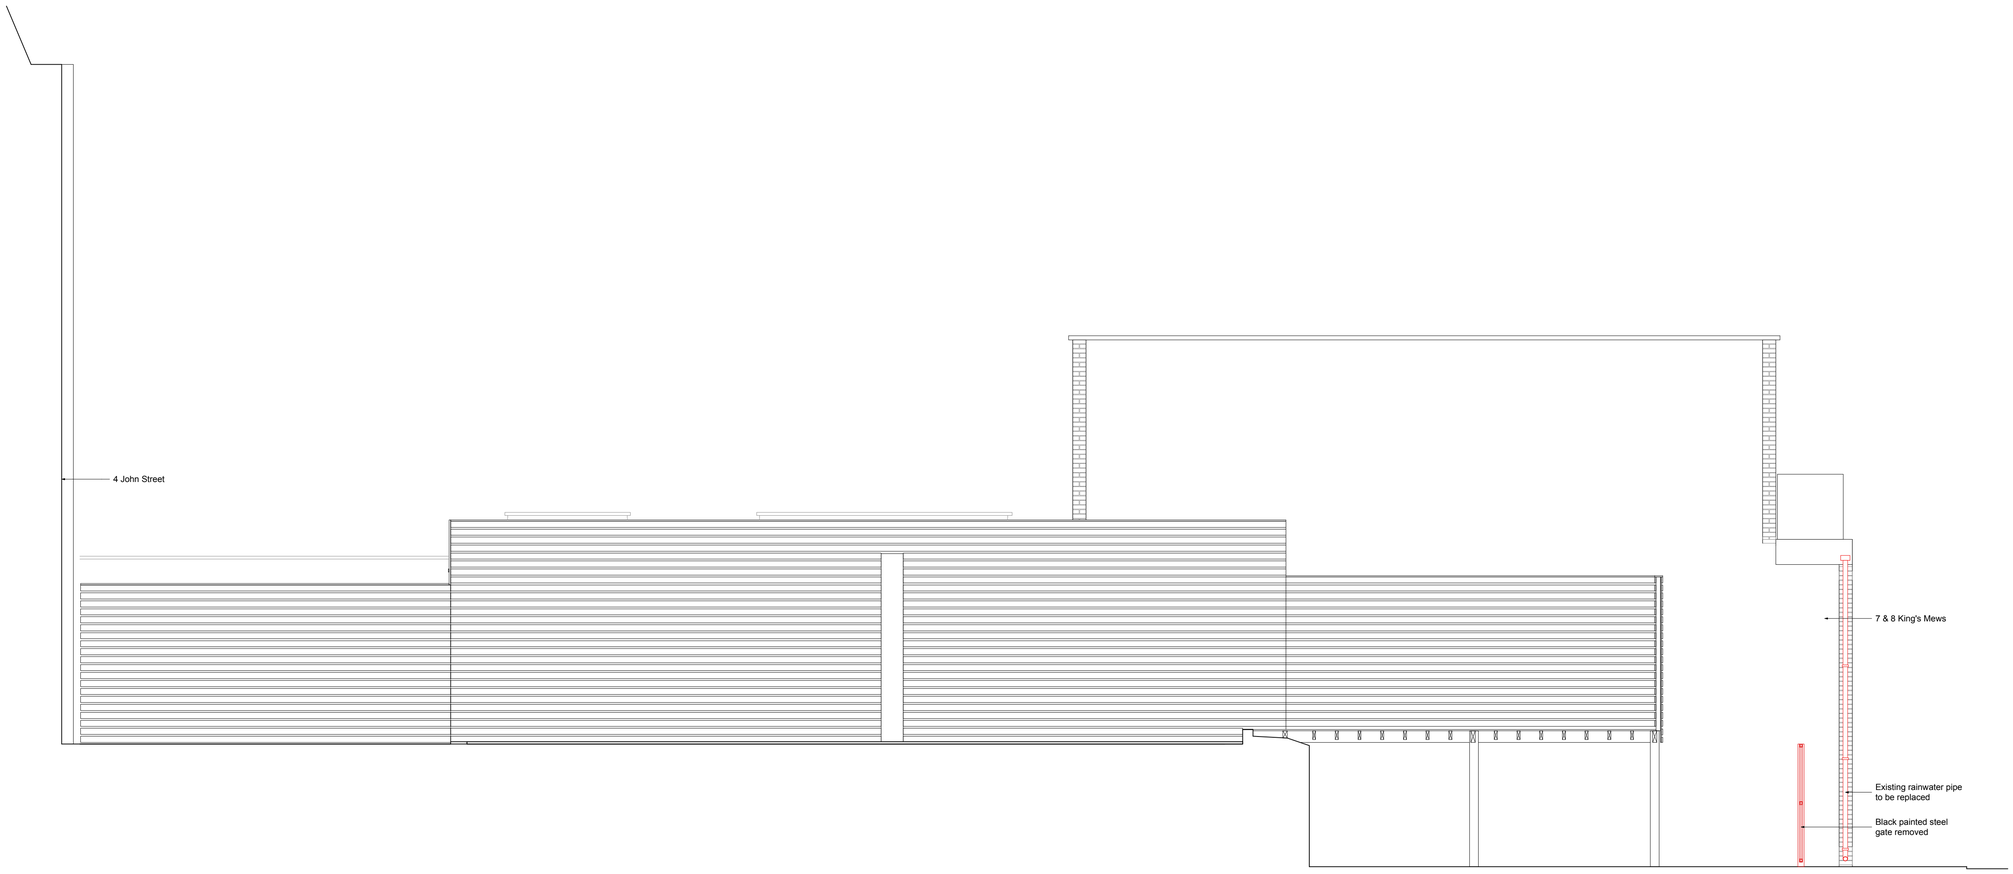

A Section A-A - Demolitions
1:50 @ A1 / 1:100 @ A3

0 1 2 3 4 5 6 7 8 9 10 M

4 John Street / 5 & 6 King's Mews

REV	DATE (dd.mm.yy)	DESCRIPTION
-	09.06.2017	Planning Submission

DO NOT SCALE FROM THIS DRAWING. ALL DIMENSIONS ARE TO BE CHECKED ON SITE. ALL OMISSIONS AND DISCREPANCIES TO BE REPORTED TO THE ARCHITECT IMMEDIATELY. THIS DRAWING IS TO BE READ IN CONJUNCTION WITH ALL CONSULTANTS INFORMATION. QUINN ARCHITECTS LTD RETAIN COPYRIGHT OF ALL INFORMATION IN THIS DRAWING

KEY PLAN

Notes

Quinn Architects
Rochelle School Arnold Circus London E2 7ES
+44 (0)20 7613 3843 www.quinnuk.com

DRAWING TITLE

Section A-A
Demolitions

SCALE 1:50 @ A1 / 1:100 @ A3	DRAWN BY VH
DATE CREATED JUNE 2017	CHECKED BY LQ
DRAWING STATUS PLANNING	
PROJECT NO. QA169	DRAWING NO. P032 / REV. -