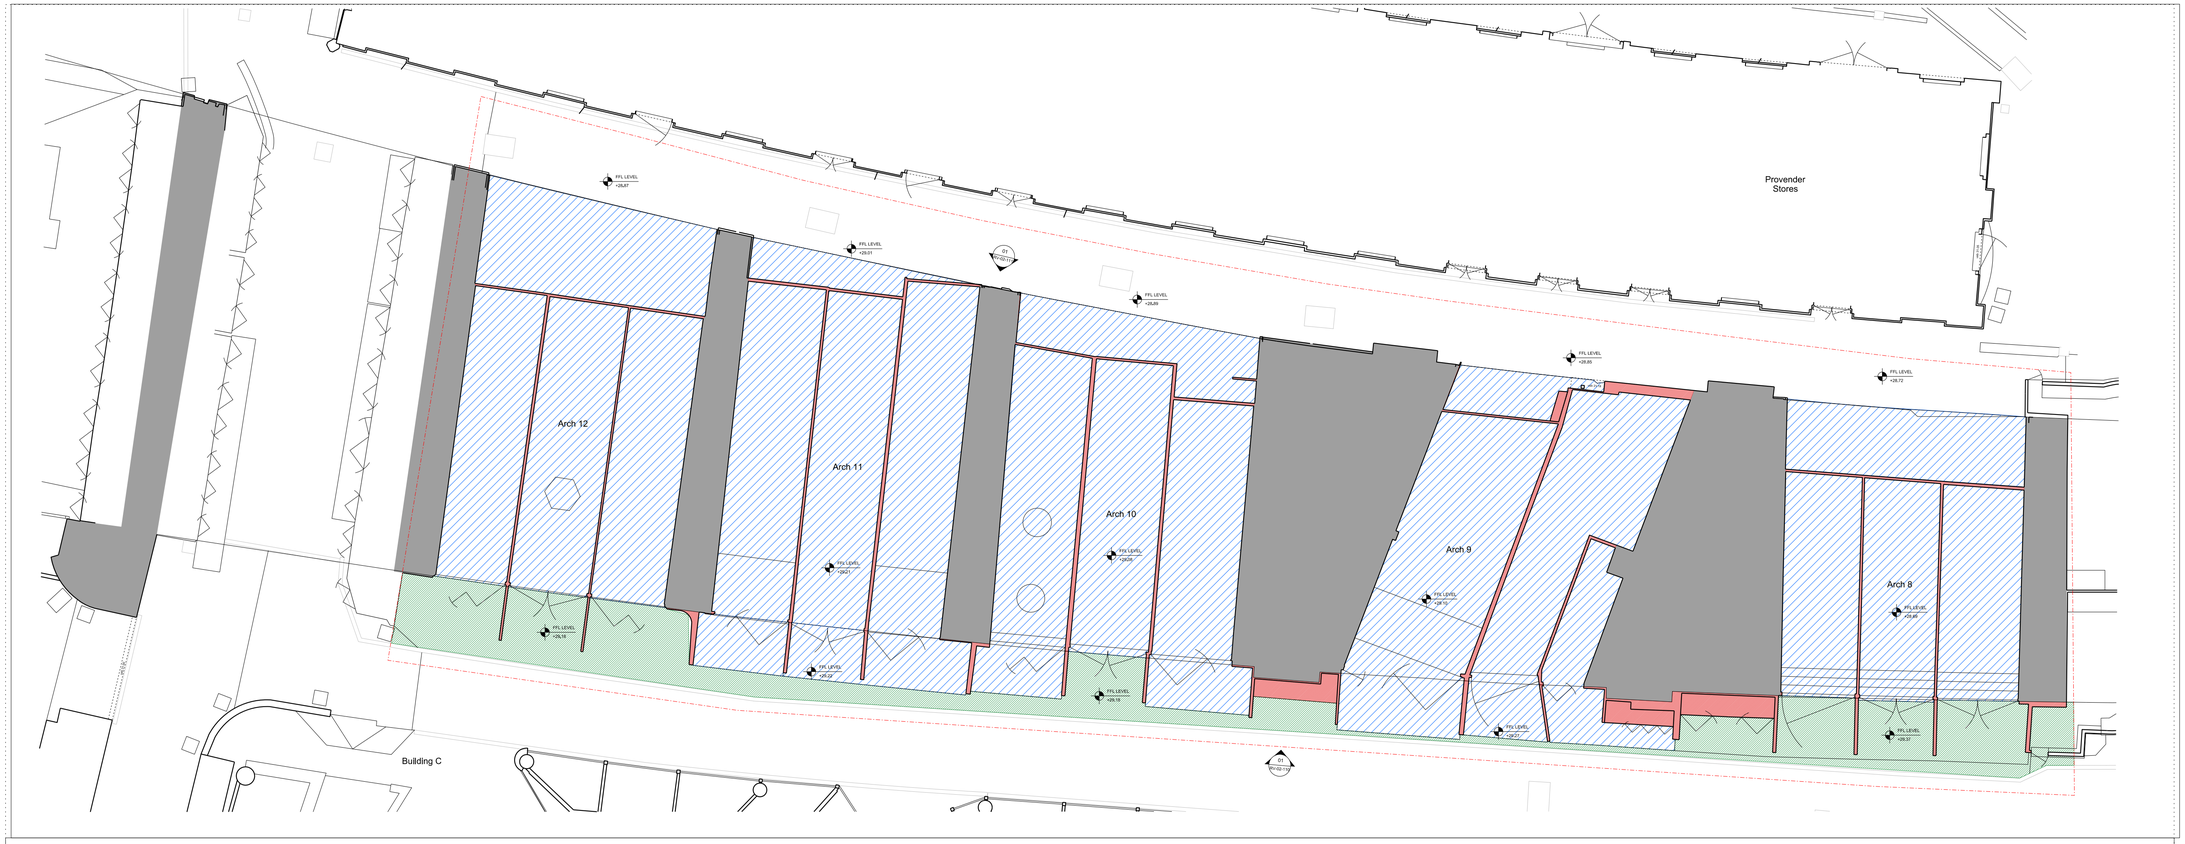

01 Demolition Plans - Arches 8 to 12
SCALE 1:100

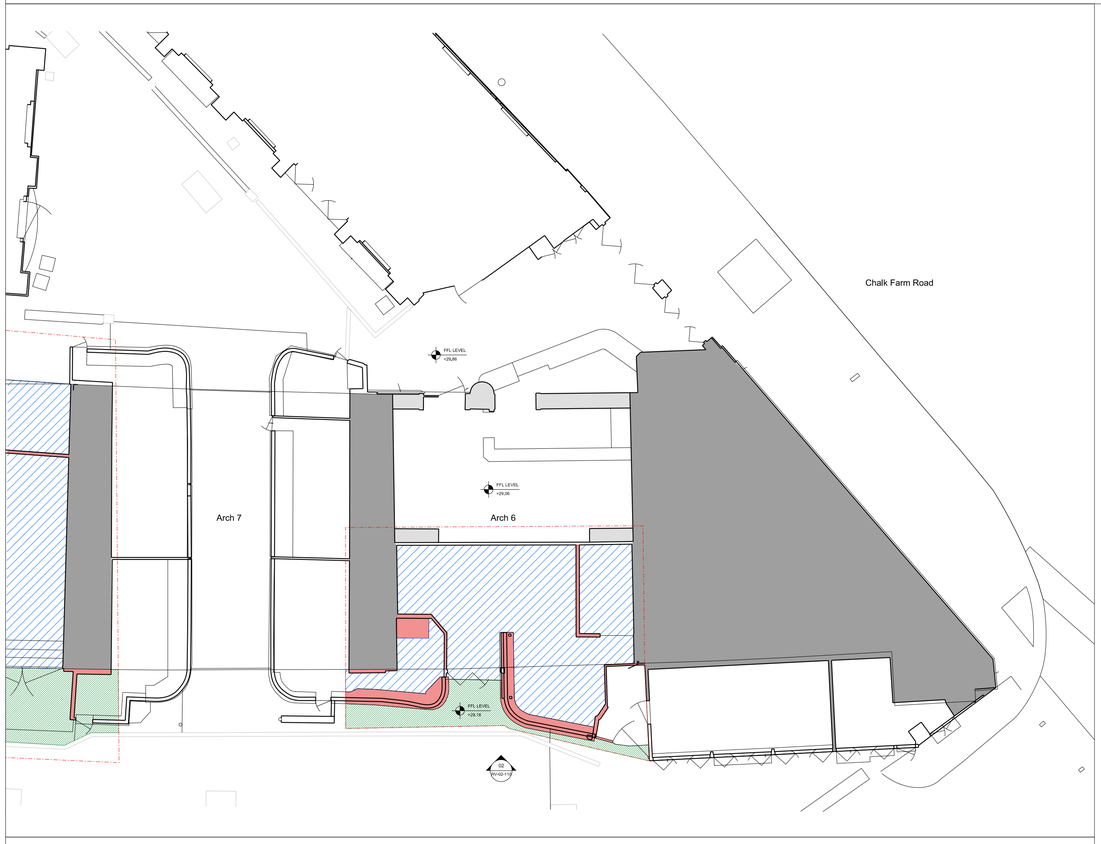

02 Demolition Plans - Arch 6
SCALE 1:100

Notes

This drawing is copyright Piercy&Company.
Do not scale from this drawing.
All dimensions and levels to be checked on site by the contractor and such dimensions to be his responsibility.
Report all drawing errors, omissions and discrepancies to the architect.

DISCLAIMER
This document may be issued in an editable digital CAD format to enable others to use it as background information to make alterations and/or additions. In that instance the file will be accompanied by a PDF version as a record of the original file. It is for those parties making such alterations and/or additions to ensure that they make use of current background information.

Piercy&Company accepts no liability for either: any such alterations and/or additions to the background information by others; or any other changes made by others to the architectural content of the background information itself.

KEY:

- Planning Boundary
- Partitions demolition & soft strip
- Floor removal
- Re-lay paving subject to site investigation

NOTE:

Demolition subject to further inspection of the arches during strip-out

Rev	Date	Description
00	09.06.17	Planning submission

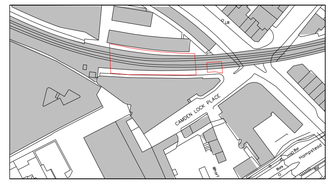

Project
Camden Stables Market - Area 06

Client
Stanley Sidings LTD

Date
09.06.17

Scale
1:100 at A1

Railway Viaduct Arches 8 to 12 & 6
Demolition Plan

Drawn IK
Checked BA
Approved BA

Drawing Status
Planning

Project	Discipline	Zone	Level	Series	Dwg No	Rev
13522	A	RV	L00	02	100	00

122 Arlington Road
London NW1 7HP

Telephone
+44 (0)2074249611

info@piercyandco.com
www.piercyandco.com

Piercy&Company