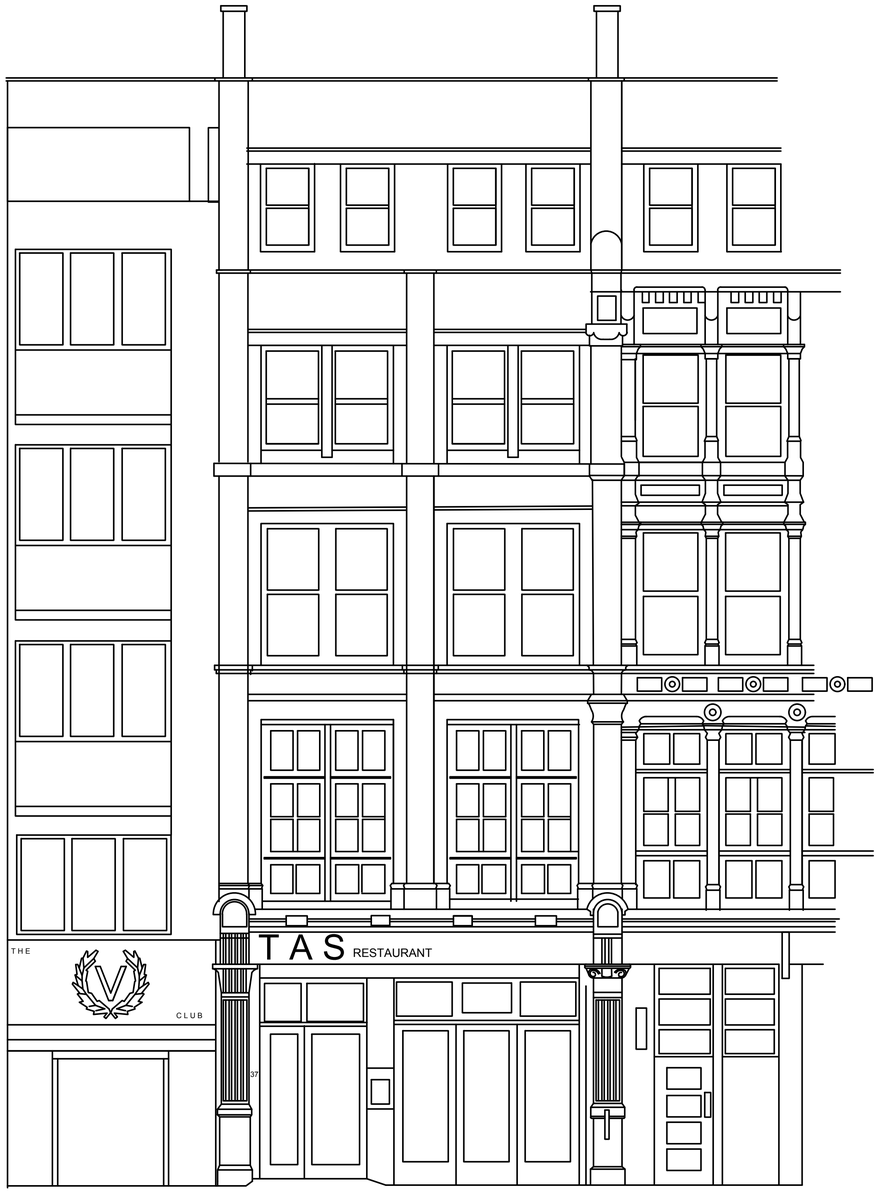

Existing shop front elevation

scale - 1:50 @ A1

Existing rear elevation

scale - 1:50 @ A1

SCALE 1:50 only 0 1 2 3 4 5

ALL DIMENSIONS TO BE CHECKED ON SITE.

DO NOT SCALE FROM THIS DRAWING EXCEPT FOR THE PURPOSES OF LOCAL AUTHORITY PLANNING

rev	date	description

HONE EDWARDS ASSOCIATES

Design Studio
Millars Three
Southmill Road
Bishop's Stortford
Herts. CM23 3DH
email: firstname.lastname@honeedwards.co.uk

Tel: 01279 758545
Fax: 01279 757730

CONVERSION

store address

FARRINGDON
37 FARRINGDON ROAD
LONDON

drawing title

EXISITNG SHOP FRONT AND REAR ELEVATIONS

drawn by	checked	date
IE		MAY 2017
store no.	scale	
	1:50 @A1	

drawing no.	revision
HEA drawing no.	revision
2640/G210	