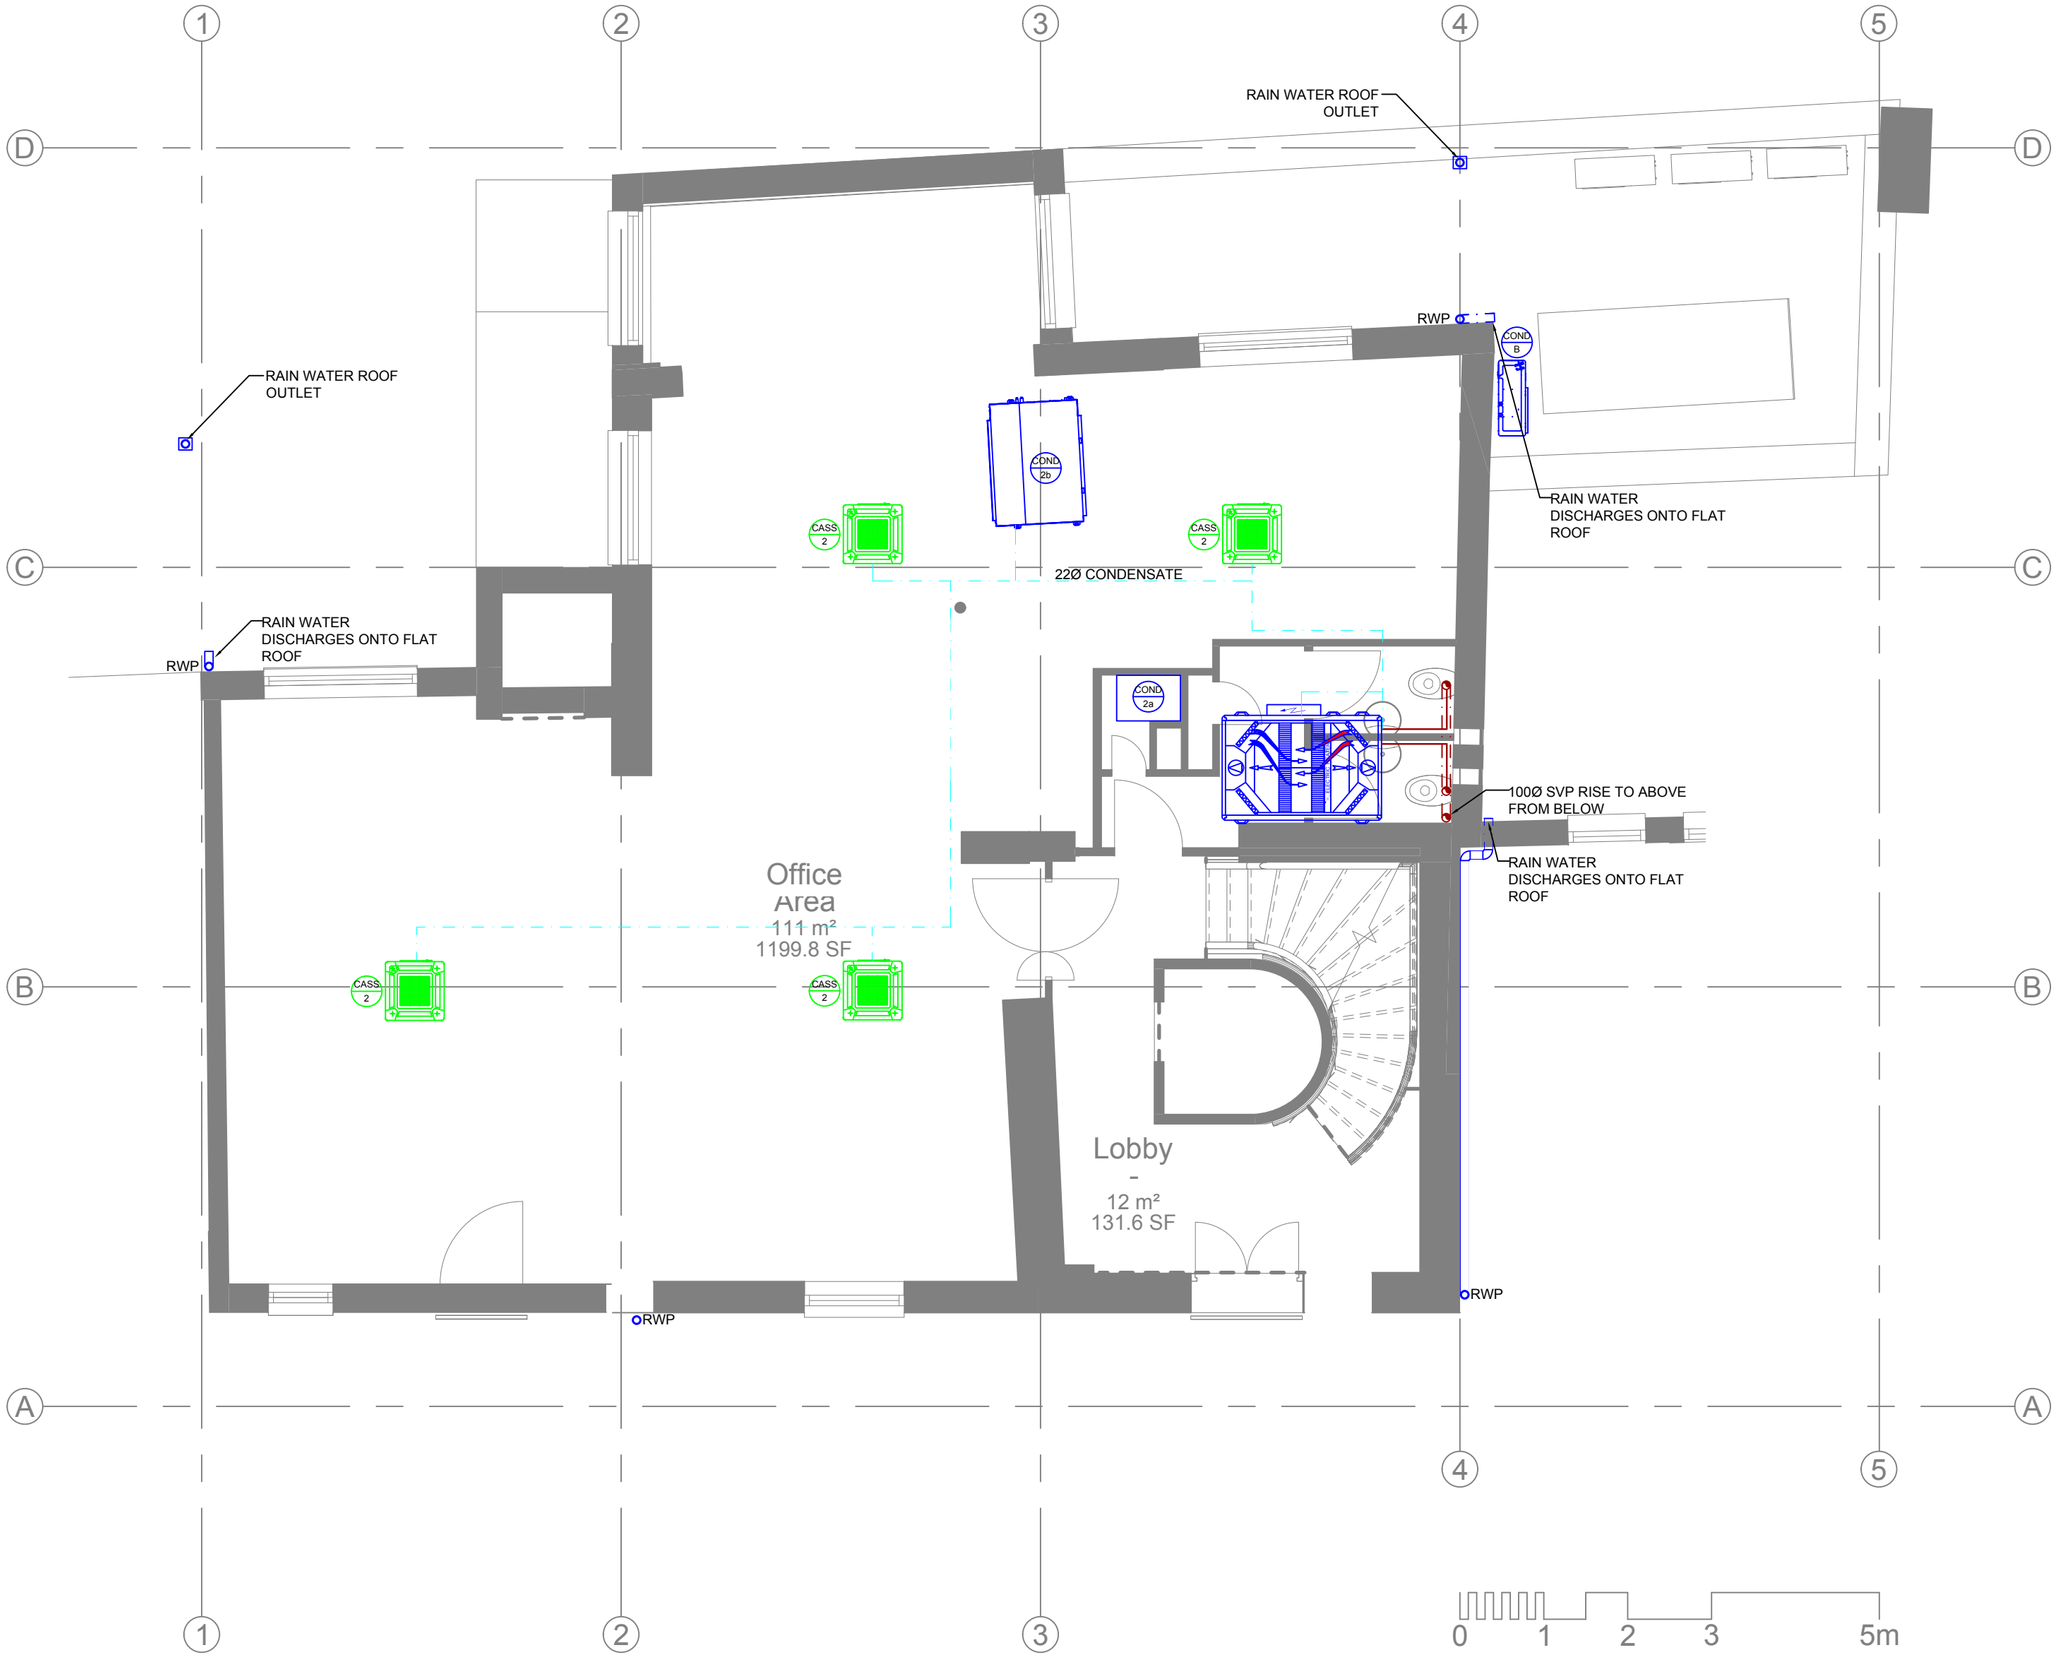

DRAINAGE LEGEND

- RAINWATER PIPEWORK
- LOW LEVEL PIPEWORK (BELOW FLOOR)
- LOW LEVEL PIPEWORK (ABOVE FLOOR)
- CONDENSATE
- RE STUB STACK WITH RODDING EYE

Rev	Detail	Date	By	CKD
A	RAINWATER ADDED	20/06	JB	DS

Technical Support Associates
M & E Consulting Engineers
1st FLOOR, 67-69 HIGH STREET, GUILDFORD, SURREY, GU19 6AH
Tel:- +44 (0)1276 476237
e-mail:- Enquiries@tsaservices.co.uk Web:- www.tsaservices.co.uk

Project

7-8 MIDFORD PLACE, LONDON, W1T

Title

SECOND FLOOR DRAINAGE LAYOUT

Drawn By	Checked	Date	Scale
J.Beal	D.Smith	June 2017	1:50 @ A2

Drawing Number

TSA/1141/M/23

Revision: A