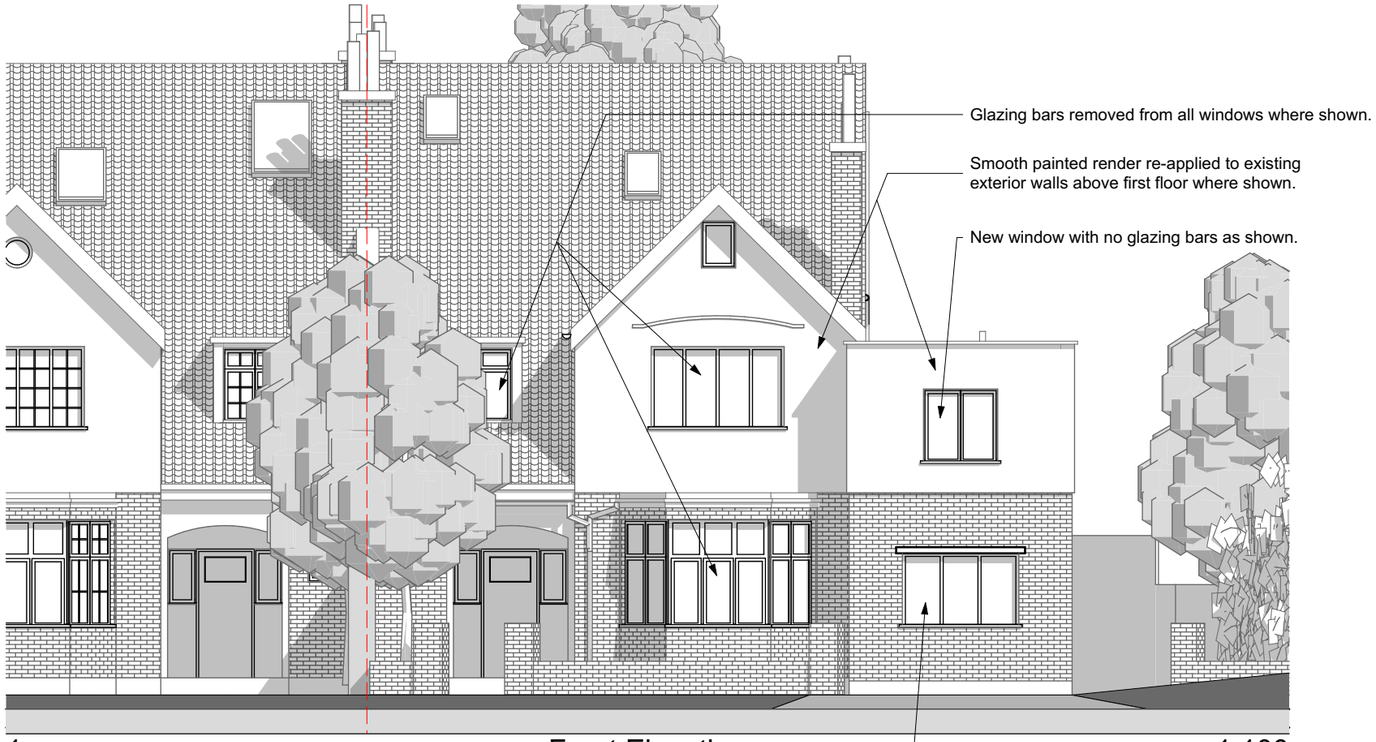

1 Front Elevation 1:100

Rear Elevation 1:100

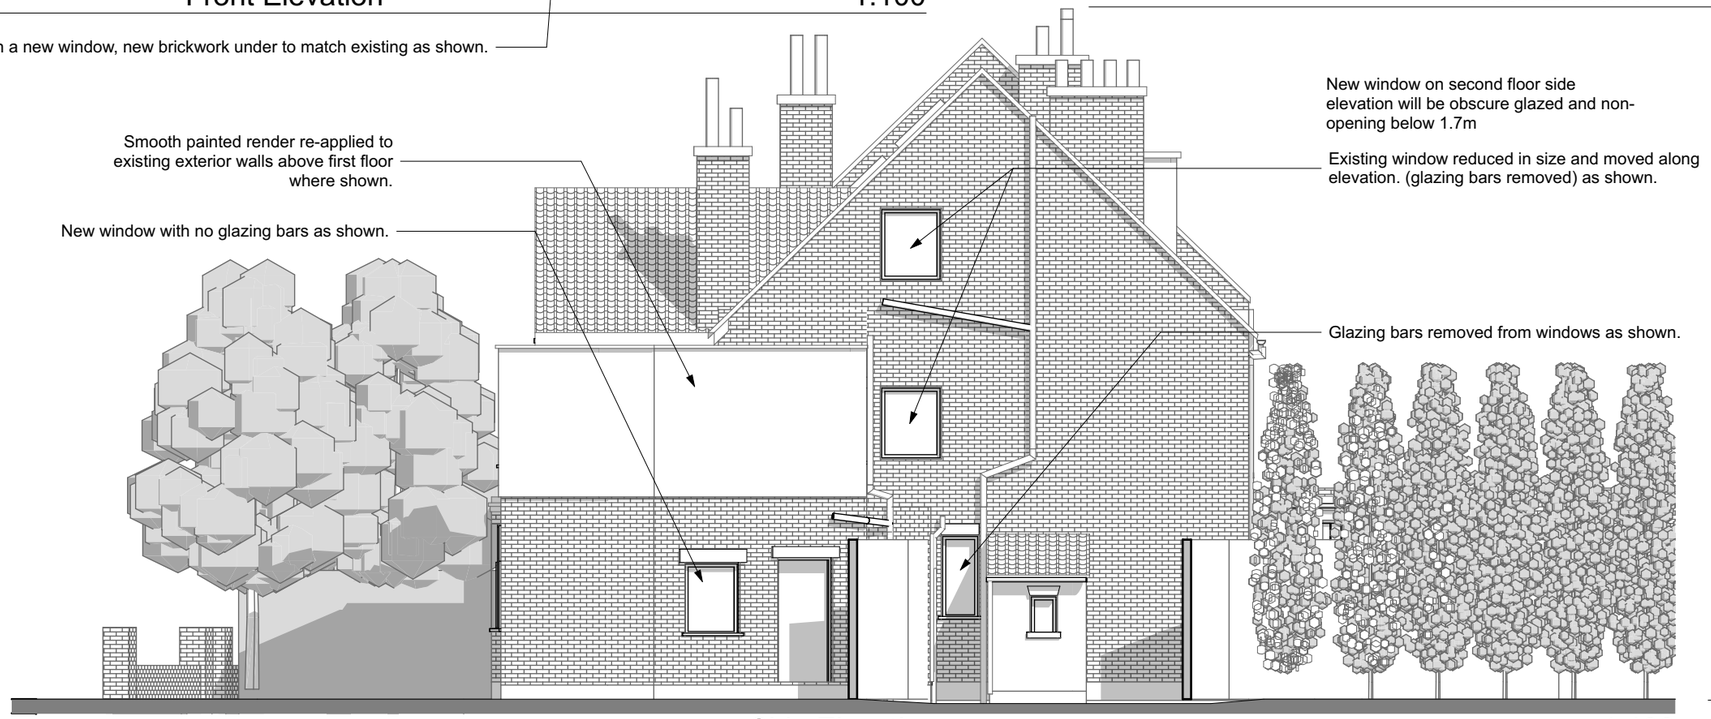

Side Elevation 1:100

0 1 2 3 4 5M

MW ARCHITECTS
Fourth & Fifth Floor - Magdalen House
136 - 148 Tooley Street
London
SE1 2TU
020 7407 6767

© Copyright 2017 - All rights reserved
Matthew Wood Architects Ltd.

Job Title	Drawing Status	Created	Drawing Name	Revision Notes
1 Briardale Gardens	Planning	06.06.17	Proposed - Elevations	
Job Number: 1614	Drawing Scale: 1:100 at A3	Issue Date: 28.06.17	Layout ID: P2.0	Revision: B
Drawn by - Barry Chippendale	Do not scale from this drawing. If in doubt, ask.			