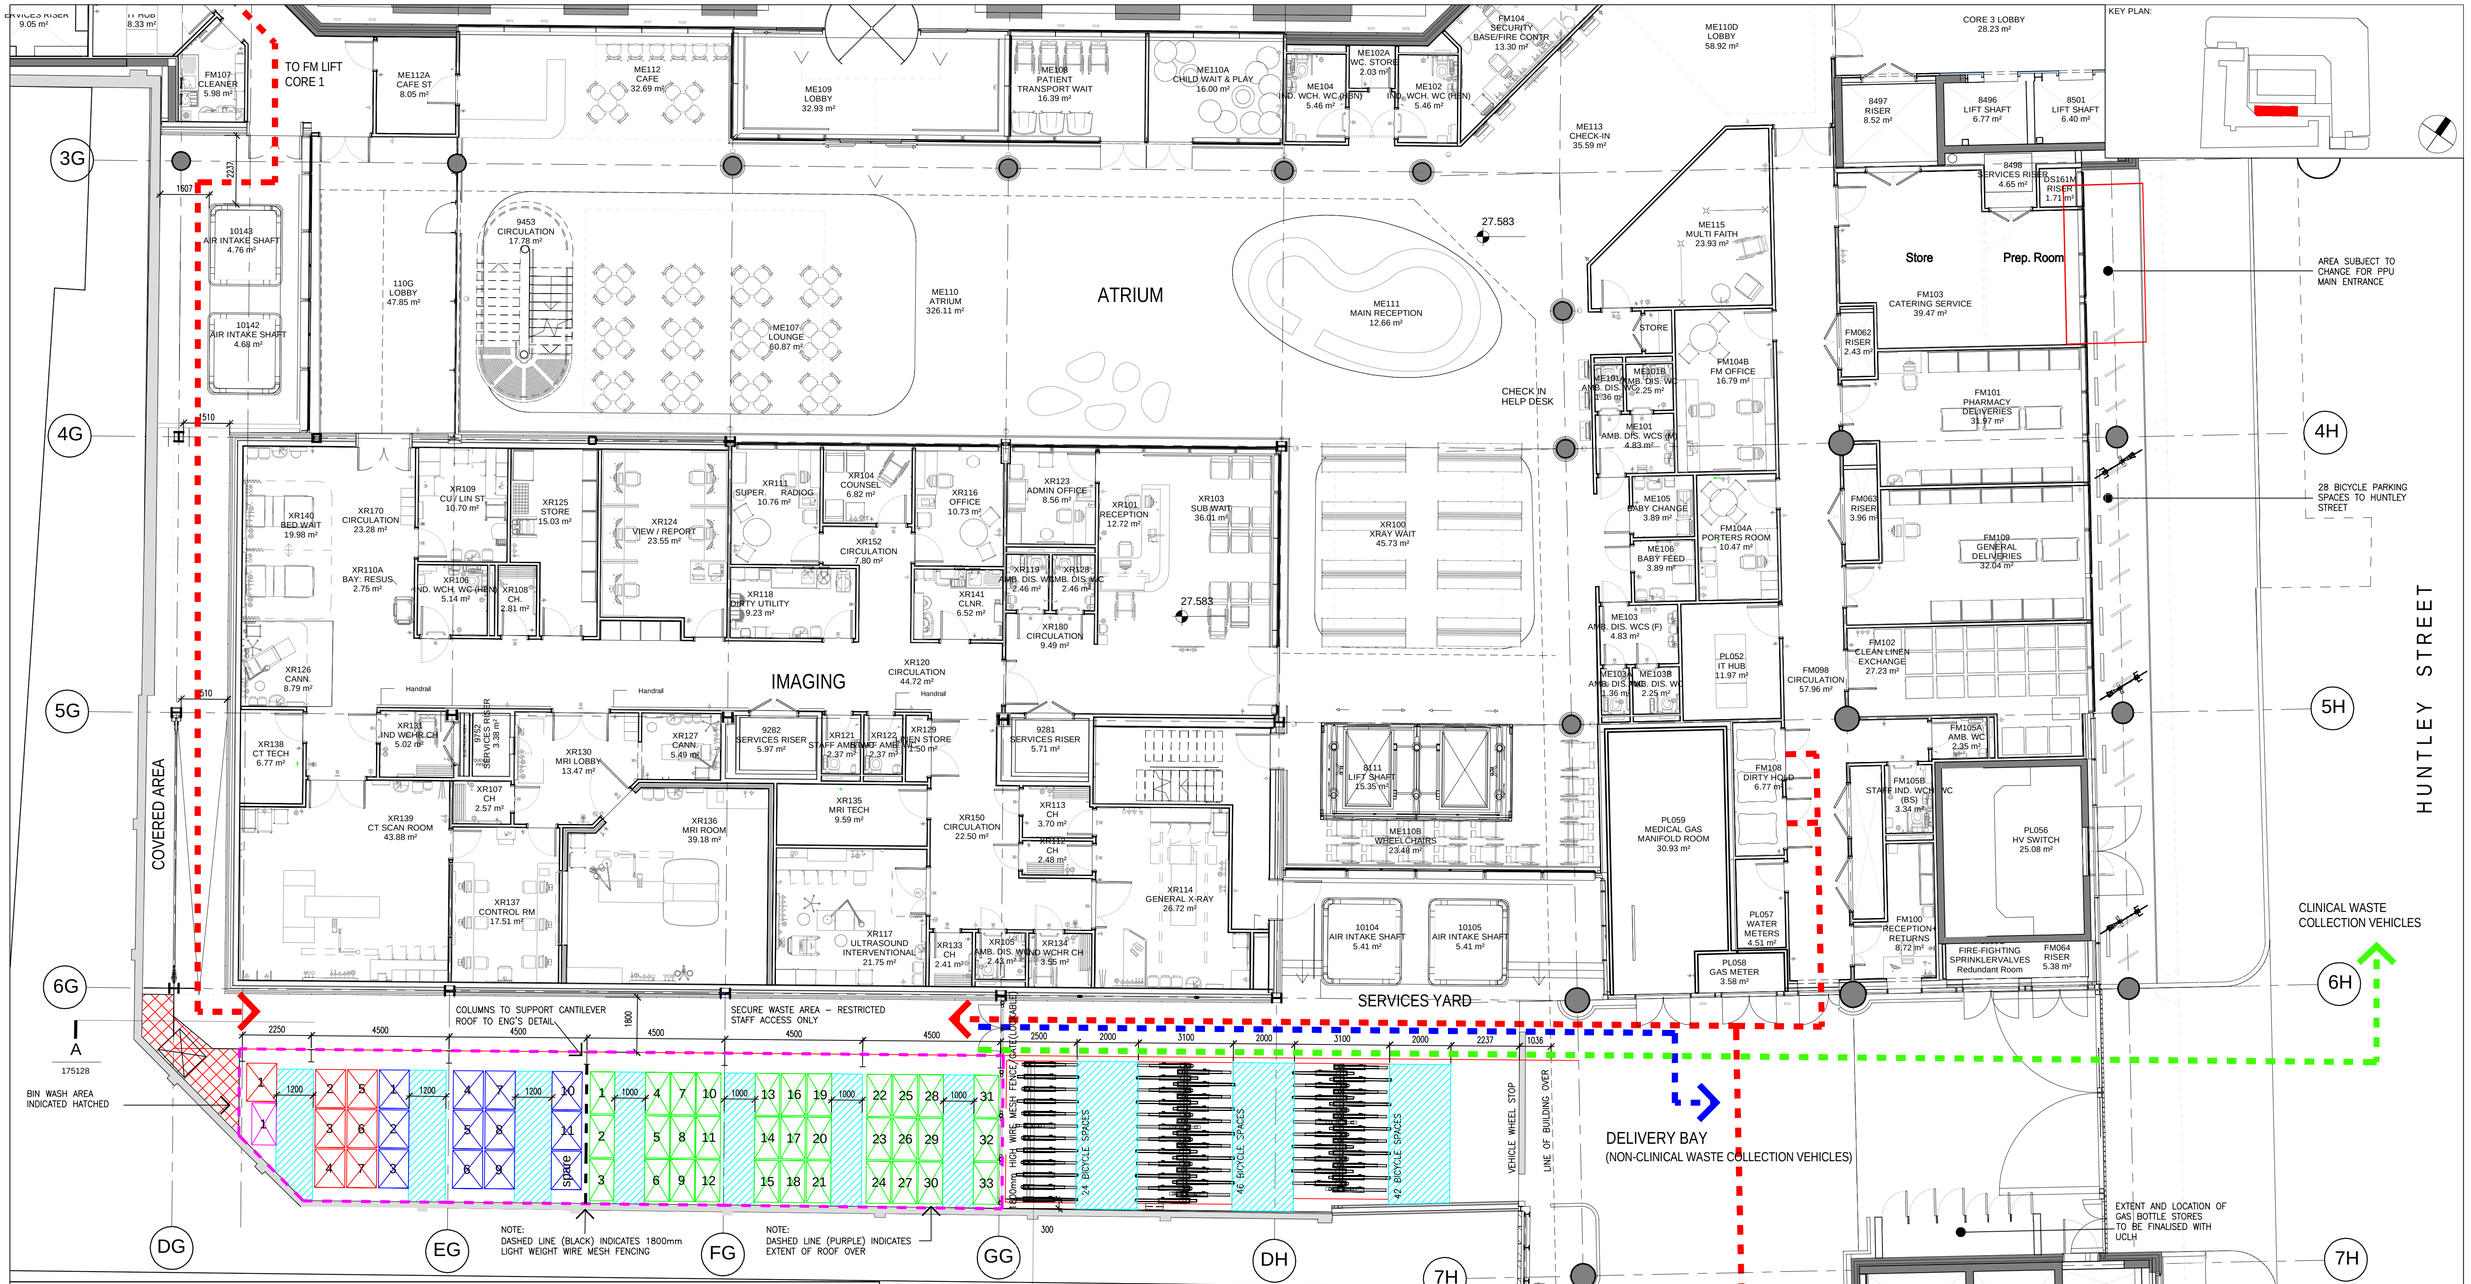

LEGEND

- FOOD BIN SPACE (770 L) — NO.1 OFF INDICATED — EMPTY WEIGHT: = 90KG — SAFE LIFTING WEIGHT: = 308KG
- CLINICAL BIN SPACE (770 L) — NO.33 OFF INDICATED (+1 SPARE SPACE) — EMPTY WEIGHT: 33X90KG = 2,970KG — SAFE LIFTING WEIGHT: 33X308KG = 10,164KG
- CIRCULATION AREA
- EXTENT OF ROOF OVER WASTE COMPOUND
- GENERAL BIN SPACE (1100 L) — NO.7 OFF INDICATED — EMPTY WEIGHT: 7X102KG = 1,734KG — SAFE LIFTING WEIGHT: 7X440KG = 3,080KG
- RECYCLED BIN SPACE (1100 L) — NO.13 OFF INDICATED — EMPTY WEIGHT: 11X102KG = 1,122KG — SAFE LIFTING WEIGHT: 11X440KG = 4,840KG
- BIN WASH AREA

STORAGE:
BINS MOVED BETWEEN CORES 1 AND 4, AND FM108 TO EXTERNAL WASTE BIN STORAGE.

COLLECTION (NON-CLINICAL):
BINS MOVED BETWEEN EXTERNAL WASTE BIN STORAGE AND NON-CLINICAL WASTE VEHICLES IN DELIVERY BAY.
GENERAL AND RECYCLING WASTE COLLECTIONS TO BE DURING THE DAY (WHICH MAY INCLUDE MULTIPLE COLLECTIONS) PREFERABLY OUTSIDE PEAK DELIVERY TIMES (BEFORE 9AM AND AFTER 5PM, BUT STILL WITHIN PRESCRIBED 8AM–8PM).

COLLECTION (CLINICAL):
BINS MOVED BETWEEN EXTERNAL WASTE BIN STORAGE AND CLINICAL WASTE VEHICLES PARKED ON HUNTLEY STREET.
CLINICAL WASTE COLLECTIONS TO BE TWICE A DAY, ONE BEING BETWEEN 6AM–8AM AND ONE LATER IN THE EVENING BUT STILL OUTSIDE OF THE PRESCRIBED 8AM TO 8PM HOURS COLLECTION.

CENTRAL WASTE BIN STORAGE:
121 SQ.M.

33 x 770 LTR CLINICAL WASTE BINS
11 x 1100 LTR GENERAL WASTE BINS
7 X 1100 LTR RECYCLING WASTE BINS
1 X 770 LTR FOOD WASTE BIN

52 BINS TOTAL
(+1 SPARE SPACE FOR 1100 LTR BIN)

BIN WASH AREA
6.4 SQ.M.

TOTAL BICYCLE SPACES REQUIRED:
158 SPACES FOR PLANNING

TOTAL BICYCLE SPACES PROVIDED:
112 SPACES IN SERVICE YARD
28 SPACES ON HUNTLEY STREET
140 TOTAL

18 SPACES TO BE PROVIDED ELSEWHERE AT BASEMENT LEVEL (TBC)

1 / 175127 — Ground Floor Level — 1 : 100

PARAMOUNT COURT

NOTES:
REFER TO DRAWING NUMBER P4PBT-STW-AAB-GND-SKE-A31-175128 FOR ELEVATIONS RELATING TO CENTRAL WASTE COMPOUND

ALL REVISIONS

Rev	DATE	REVISION HISTORY	Dsg	Drw	Chk	App
A	2017.05.31	S4 Issued for Acceptance - Central Waste Compound issued for Discharge of Planning Condition 8	STW	RG	PG	KB

BOUYGUES UK
Head Office:
Elizabeth House,
39 York Road,
London, SE1 7NQ.
Tel:020 7401 0020
Fax:020 7401 0030
www.bouygues-uk.com

ORIGINATOR
University College London Hospitals NHS Foundation Trust
Scott Tallon Walker Architects

	Name	Signature	Date
Designed by	STW		2017.05.31
Drawn by	RG		2017.05.31
Checked	PG		2017.05.31
Approved	KB		2017.05.31

SCALE @ A1: 1:100
BIM FILE NAME: P4PBT-STW-AAB-SL-M3-A31-100051
FIRST ISSUE DATE: 2017.05.31
PROPOSED STATUS: S4 FOR ACCEPTANCE

DRAWING TITLE
Proton Beam Therapy - Phase 4
Service Yard - Central Waste Compound Plan

PROJECT	ISSUER	AREA	LEVEL	TYPE	TRADE	SEQUENCE	REV
P4PBT	STW	AAB	GND	SKE	A31	175127	A