C/2

The proposed alteration to the roof profile has no adverse impact on the previously approved sight lines from the adjacent windows at 15 Parlialment Hill. The width of the central ridge is narrowed slightly and sight lines are slightly improved. Very good sight lines are maintained.

Previously approved sight lines from the side windows to 15 Parliament Hill are shown dotted in black. The new sight lines are shown dotted in blue. The sightlines are slightly wider.

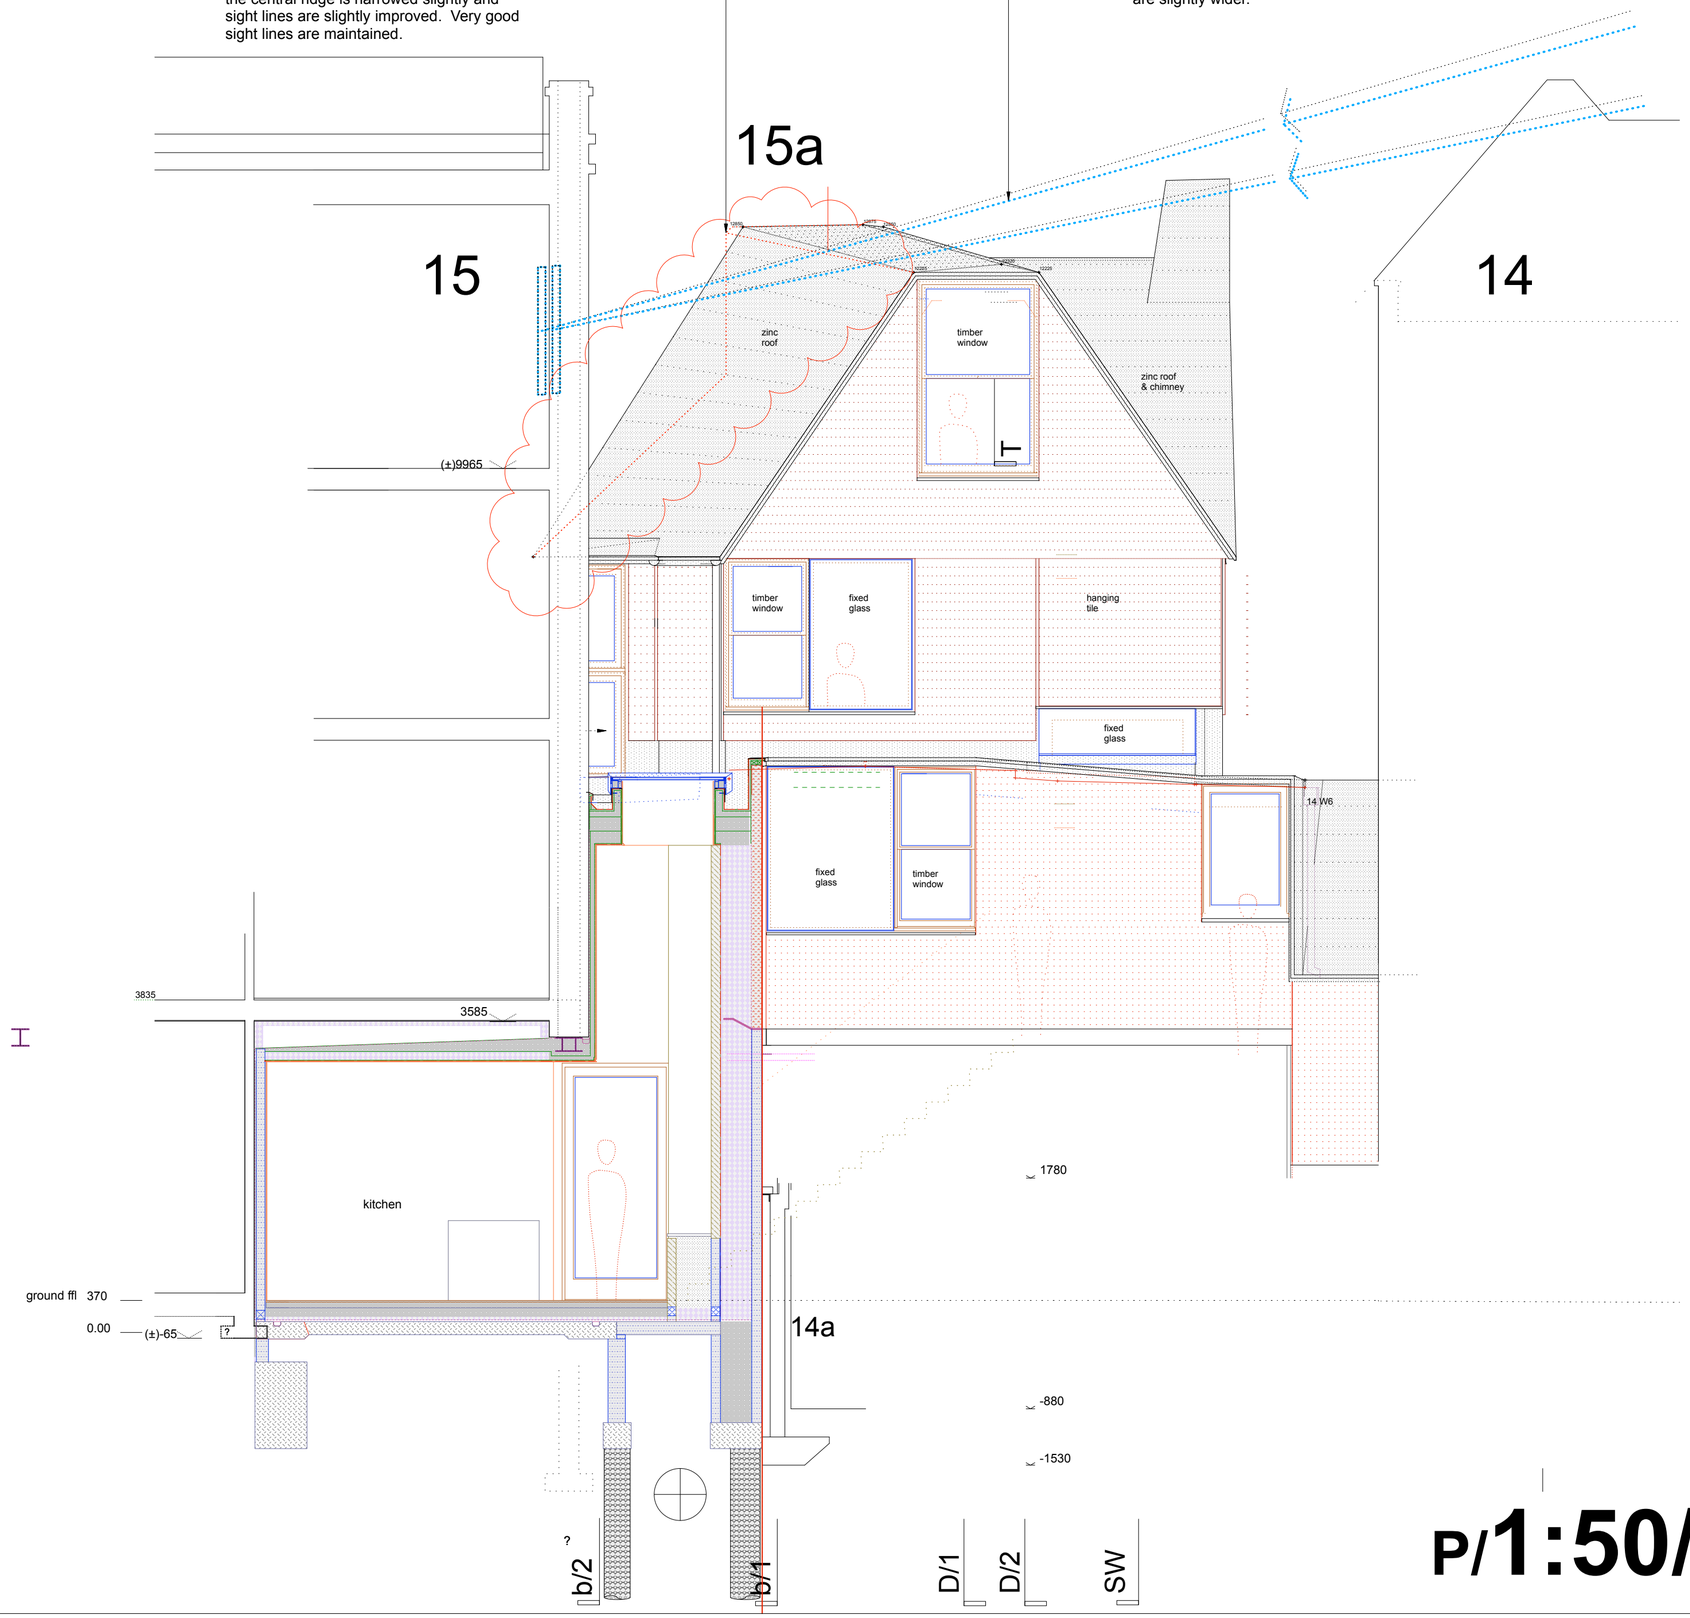

ridge level 12750

ridge level 12225

attic ffl 8520
eaves level 8945

ridge level 6370
second ffl 6095

eaves level 4125

first ffl 3420

scale 1:50 /print @ A2

0 1000 2000

Woollacott Gilmartin Architects

15a Parliament Hill London NW3 2SY
0207 431 9983 wgarchitects@mac.com
07933 672 917 woollacottgilmartin.com

15a Parliament Hill
New House

30.06.2017

Proposed Section:C/2

P/1:50/302/C/2/revA