constructure
Structural Designers
constructure.co.uk
office@constructure.co.uk
020 7403 7989

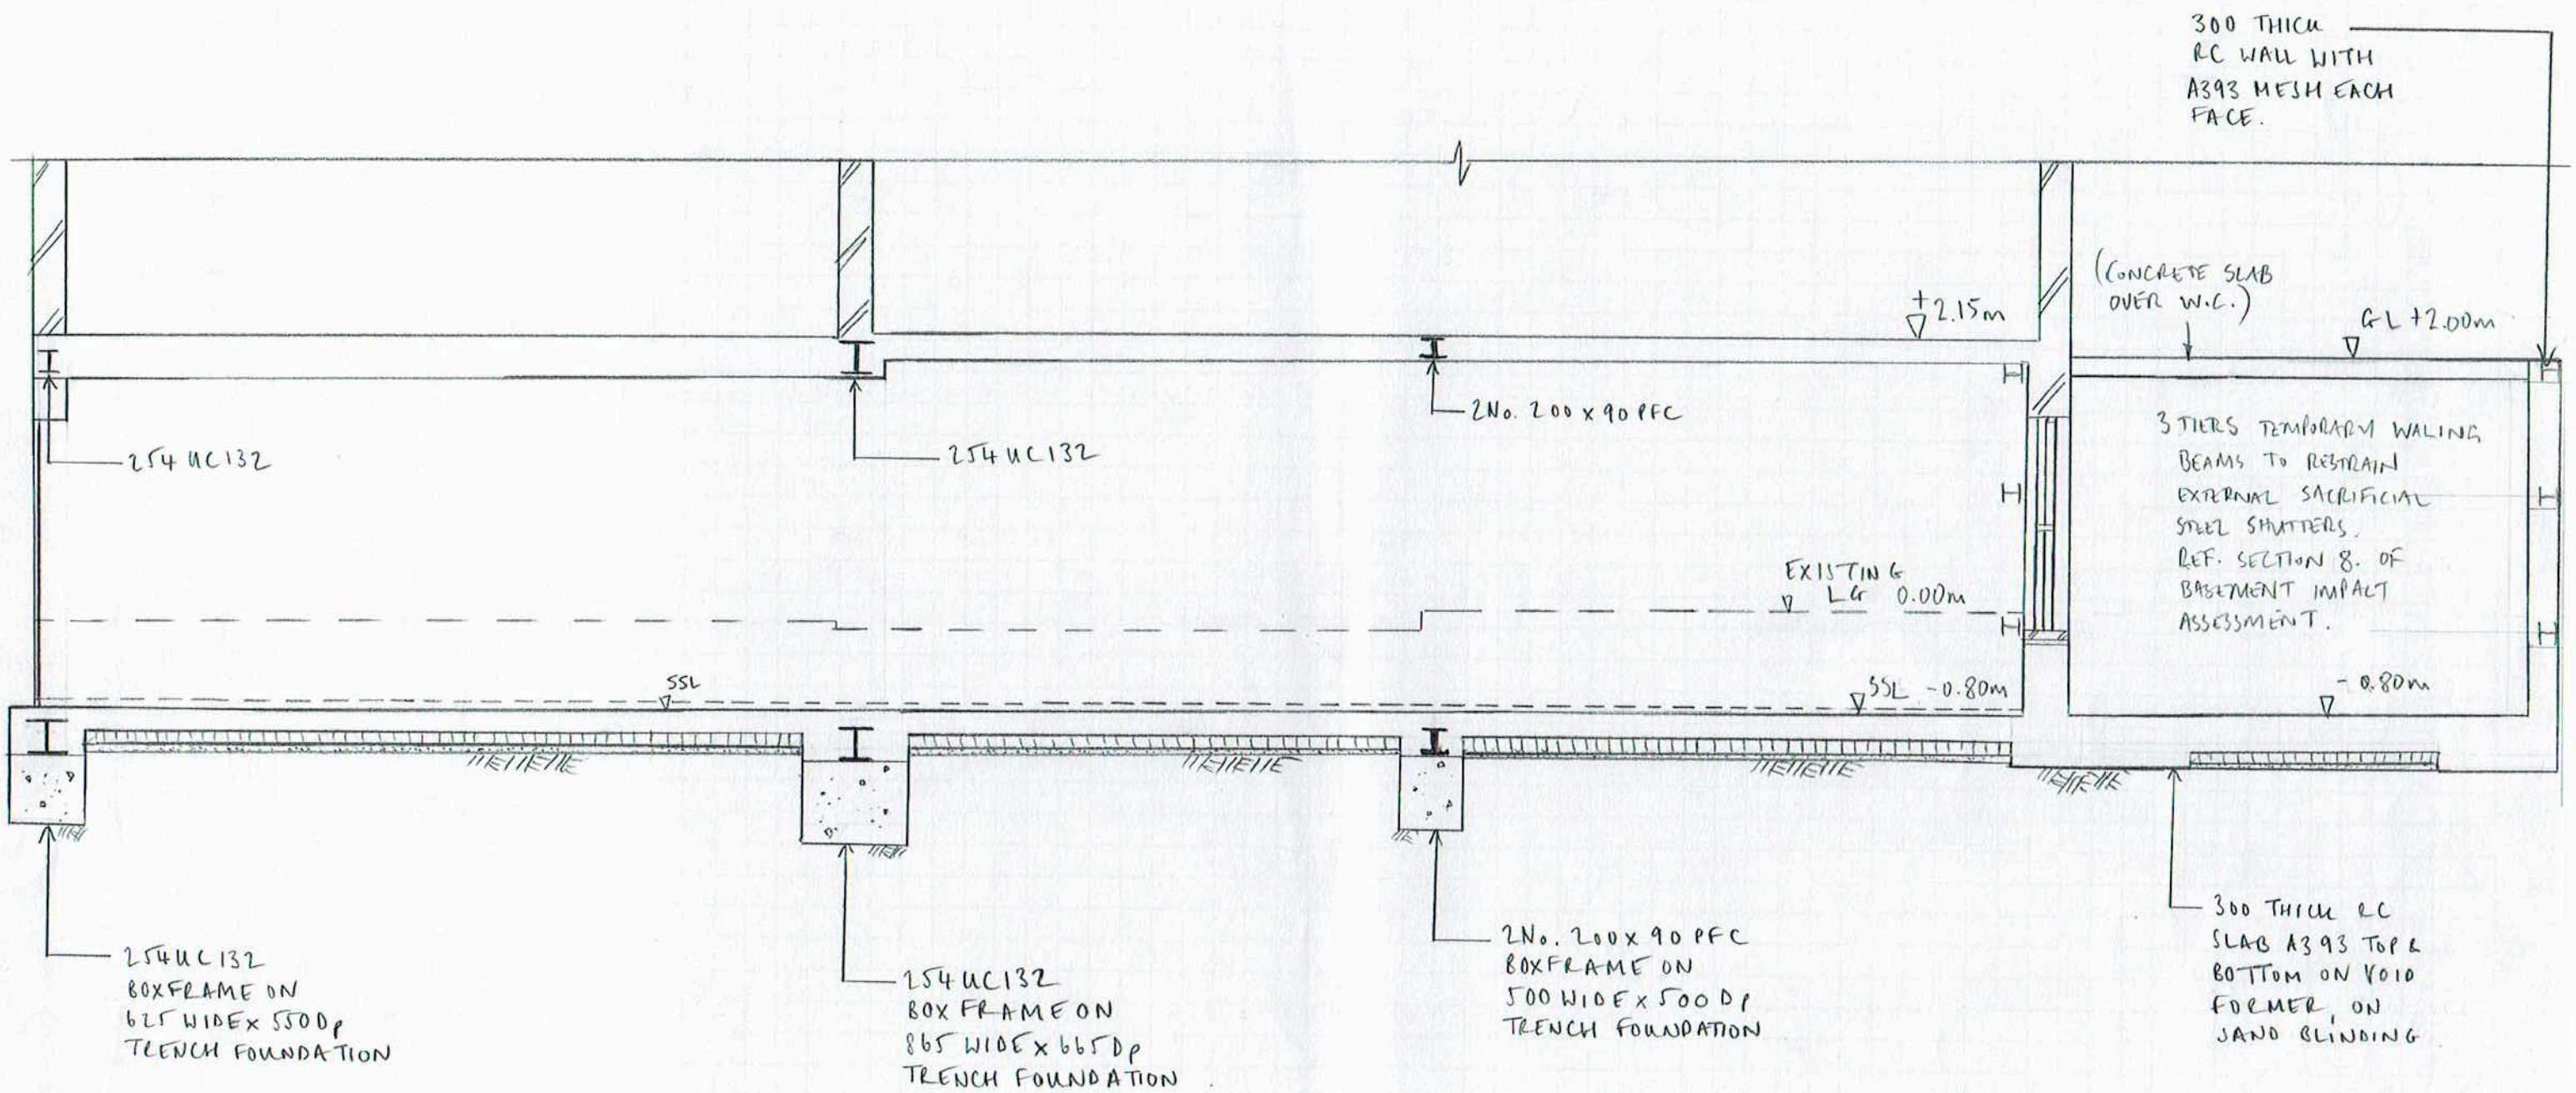

SECTION 1-1
~1:50 @ A3

Project No. 1527	Sheet SK-101	Revision A	
Date 9-8-17	Engineer TC	Checked	Project 27 GLADYS ROAD