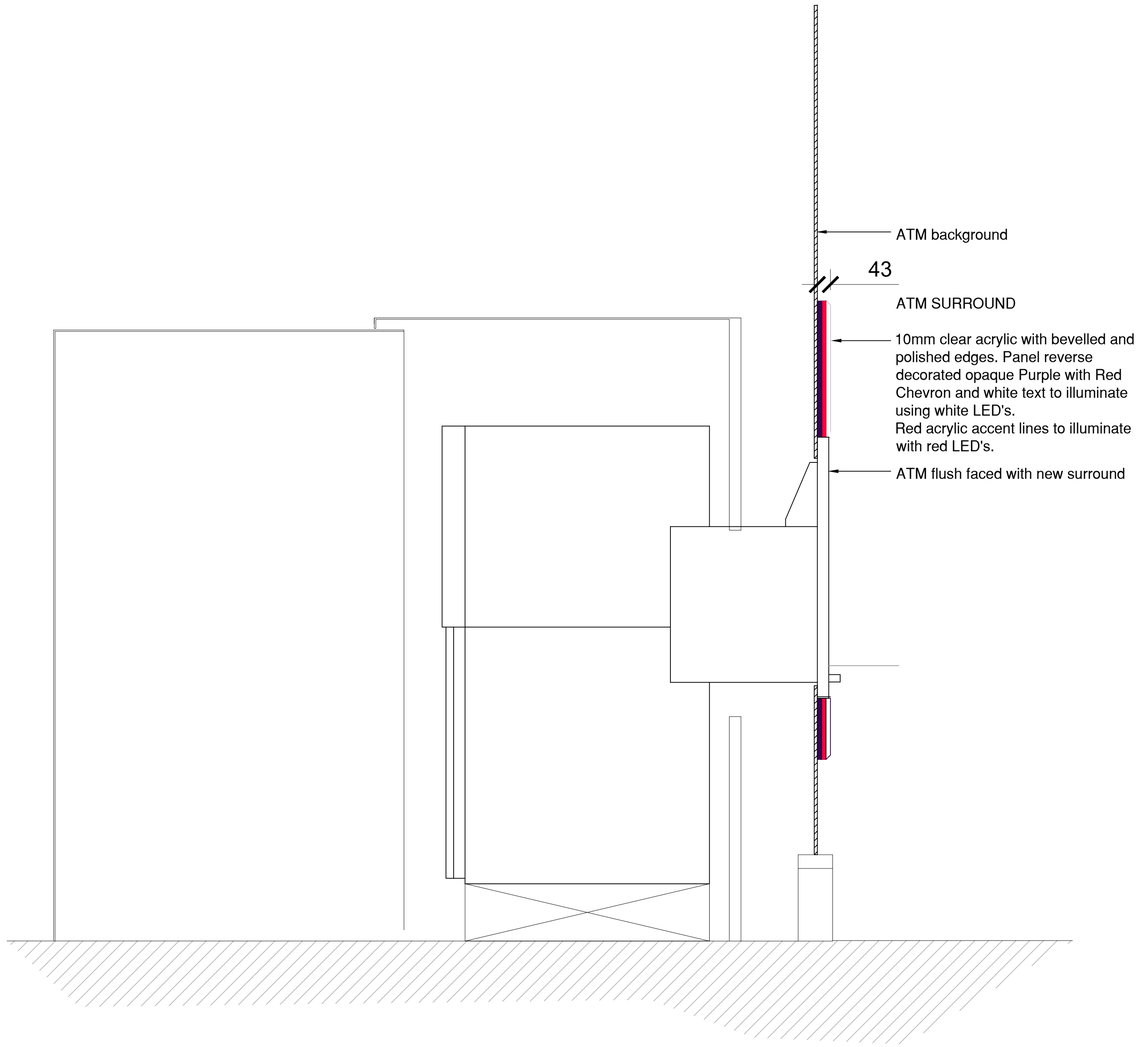

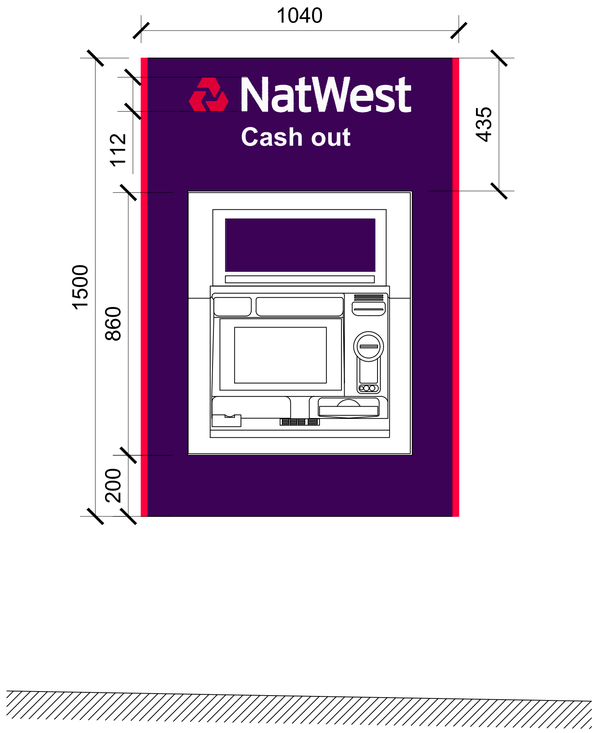

Front Elevation

ATM Collar Setting Out
Internally illuminated

Scale 1:10

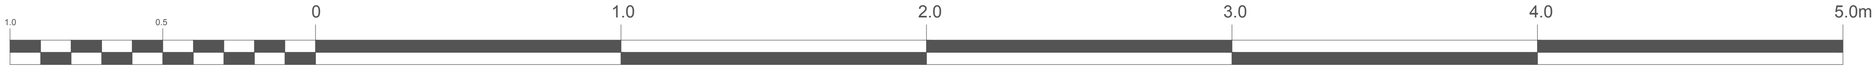

Group Property

Notes:

This drawing is the copyright and property of The Royal Bank of Scotland plc.
It must not be copied or published without written consent.

Please refer to figured dimensions.

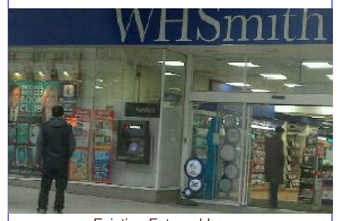

Existing External Image

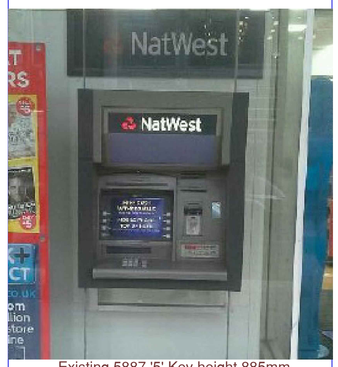

Existing 5887 '5' Key height 885mm

rev	description	date

RBS
The Royal Bank of Scotland Group

project
WH SMITH HOLBORN
124 HOLBORN, HOLBORN CIRCUS
LONDON, EC1N 2QX

title
PROPOSED SIGNAGE DETAILS

scale
1:10 @ A1

drn	chk	app
EK		
date 08.06.17	date	date

consultants' drawing number
D0644-220-007

brand

rbs drawing number

rev.
/