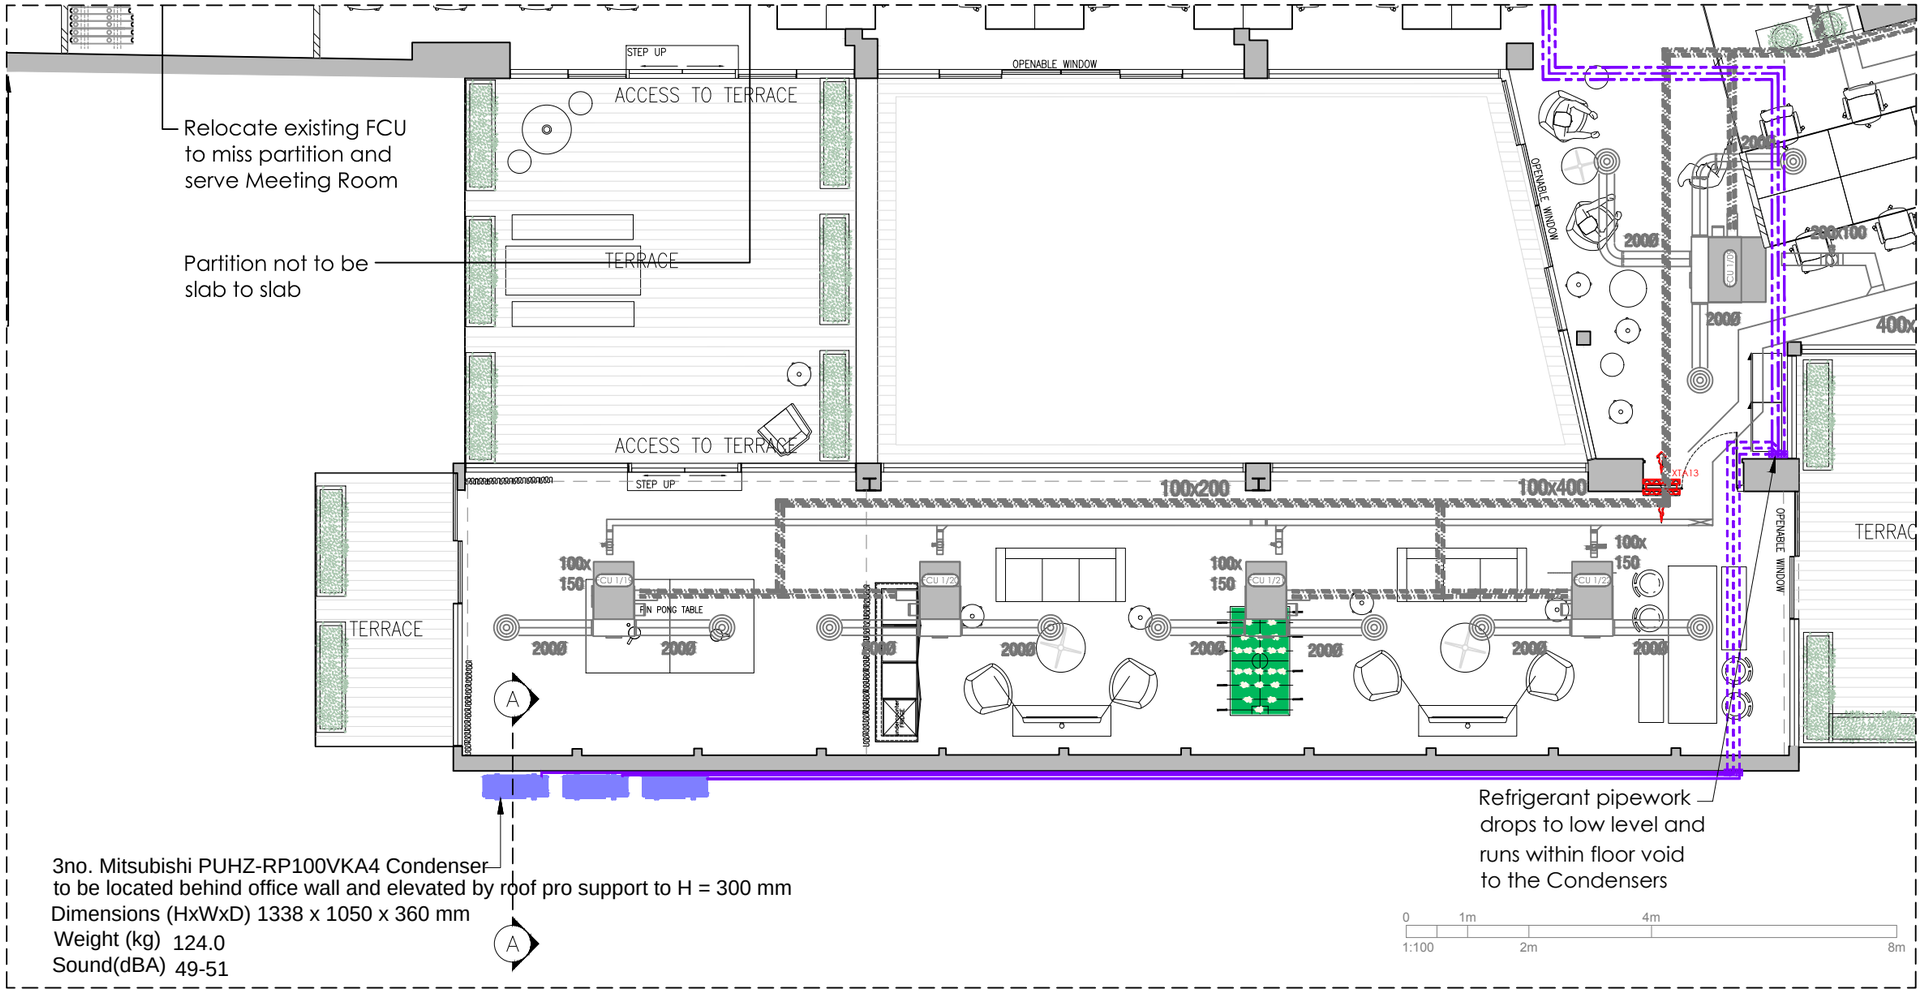

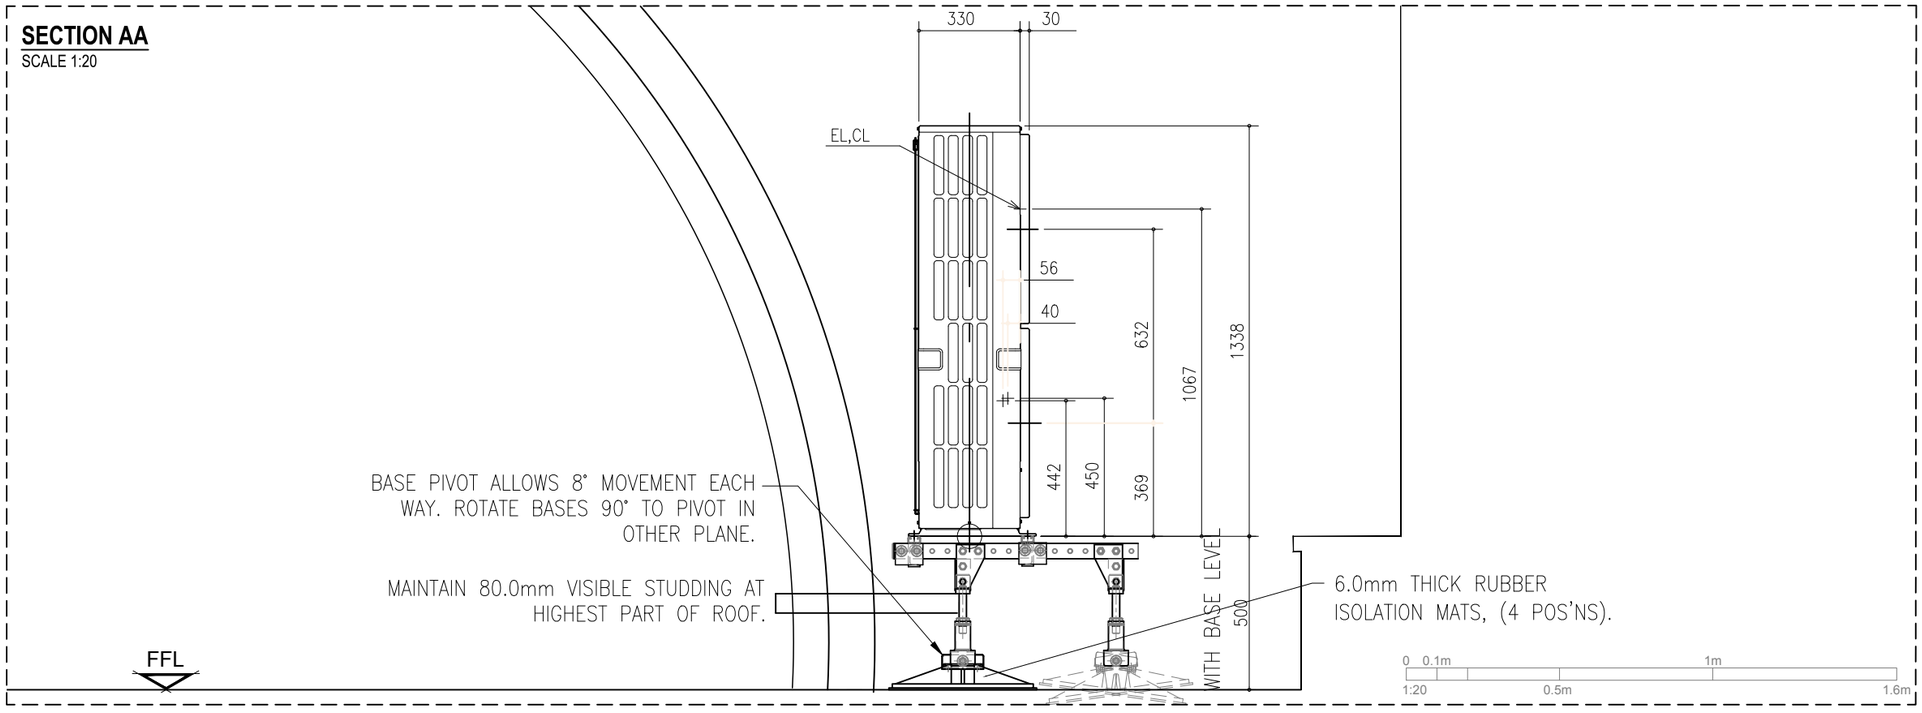

Floor

PL

REV	DESCRIPTION	BY	DATE
-	Drawing first produced	LR/PdP	05/07/2017

DRAWING STATUS
PLANNING

QUALITY CONTROL

MARIS SIGNED:
DATE:

CLIENT SIGNED:
PRINT NAME:
DATE:

This drawing must be signed otherwise it will be invalid. Building parameters taken from as built drawings provided. Check survey undertaken only, subject to statutory approval. All dimensions shown are in millimetres unless otherwise shown

Product Madness

Address
Saffron House
Kirby St, London
EC1N 8TE

Project Number	Ref	Floor	Detail
21978	00	PL	004

Drawing Title
Floor Plan - new condenser elevation

Produced by	Scale	Amended date	Rev
CO/LR	@A3	05/07/2017	-

MARIS INTERIORS LLP
The Harlequin Building
65 Southwark Street
London SE1 0HR
T 020 7902 1750
E maris@maris-interiors.co.uk
W www.maris-interiors.co.uk

MARIS WORKPLACE DESIGN EXPERTS