ALL DIMENSIONS AND LEVELS TO BE CHECKED ON SITE BY MAIN CONTRACTOR PRIOR TO COMMENCING EXCAVATION WORKS. ANY DISCREPENCY IS TO BE REPORTED BACK TO THE ARCHITECT FOR INSTRUCTION.

THIIS DRAWING IS THE PROPERTY OF KERR PARKER ASSOCIATES LTD AND MAY NOT BE REPRODUCED OR DISCLOSED TO A THIRD PARTY IN ANY FORM WITHOUT WRITTEN PERMISSION.

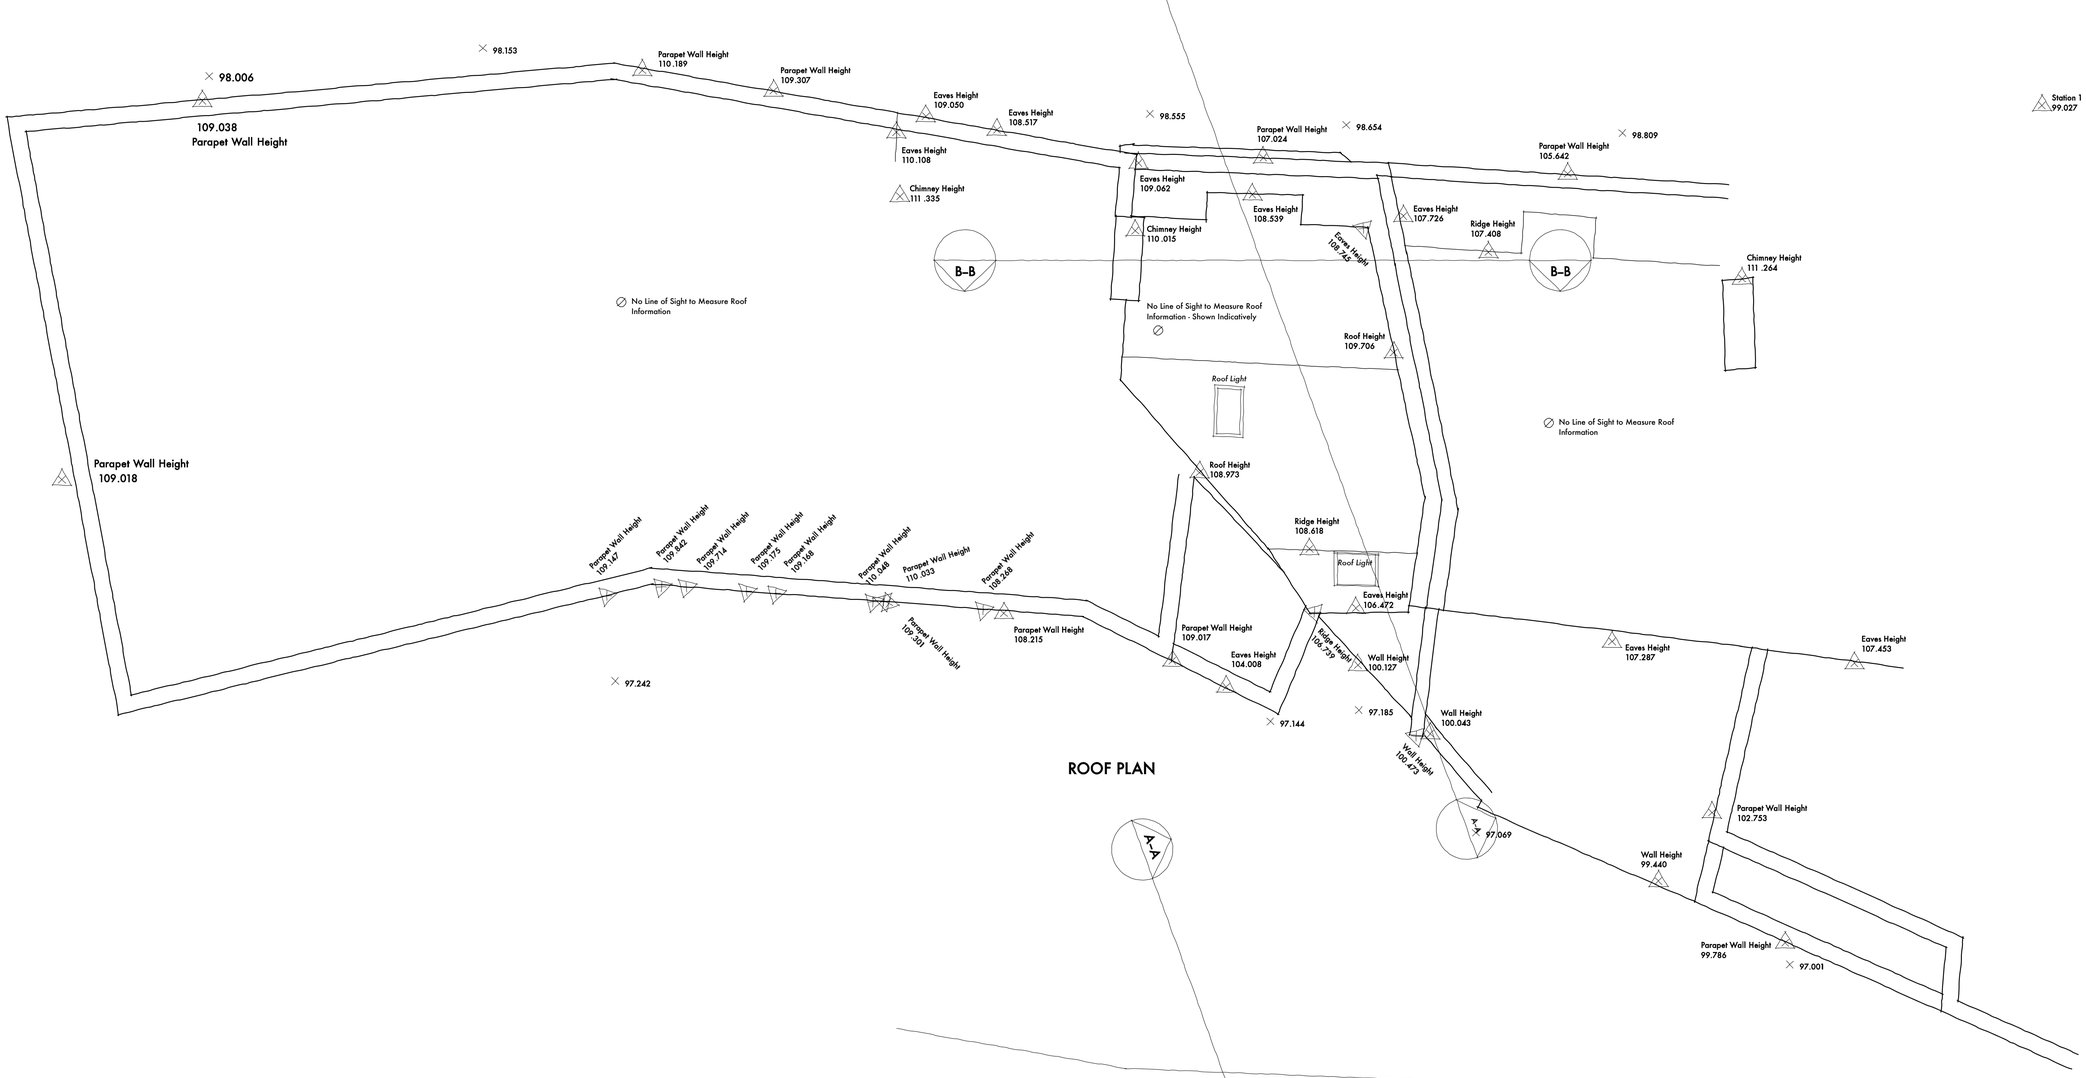

ROOF PLAN

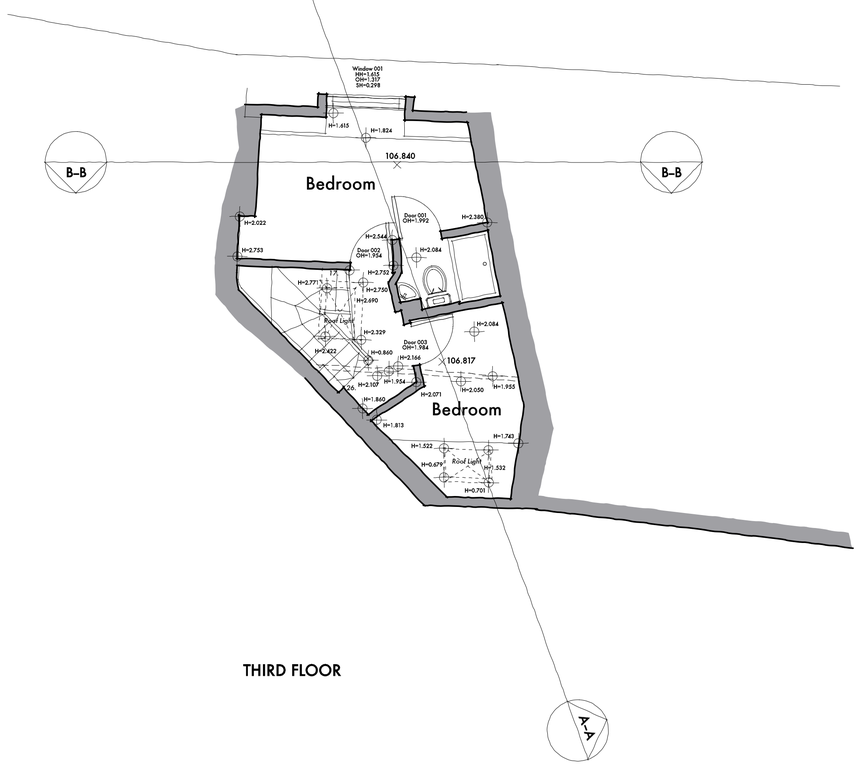

THIRD FLOOR

PLANNING ISSUE

KERR PARKER ASSOCIATES LTD

THE GRANARY, COPPID HALL, NORTH STIFFORD, ESSEX RM16 5UE
TEL: 01375-377731

CONTRACT
4 Flask Walk, Hampstead

DRAWING
EXISTING THIRD FLOOR and ROOF PLANS

SCALE	1:50 @ A1	DATE	March 2017
DRAWN	SB	CHECKED	RP

DRAWING NO. **K1618 . 03** REV.

Contractors must verify all dimensions and information on site prior to commencement of work.
Do not scale from drawing.
Copyright ©