Do not scale, work to annotated dimensions only. Read drawings in conjunction with relevant consultants' drawings. Confirm all dimensions before commencement of work. Apparent discrepancies to be raised with Friend & Co. before commencement of works. This drawing and design is the property of Friendandcompany.Architects

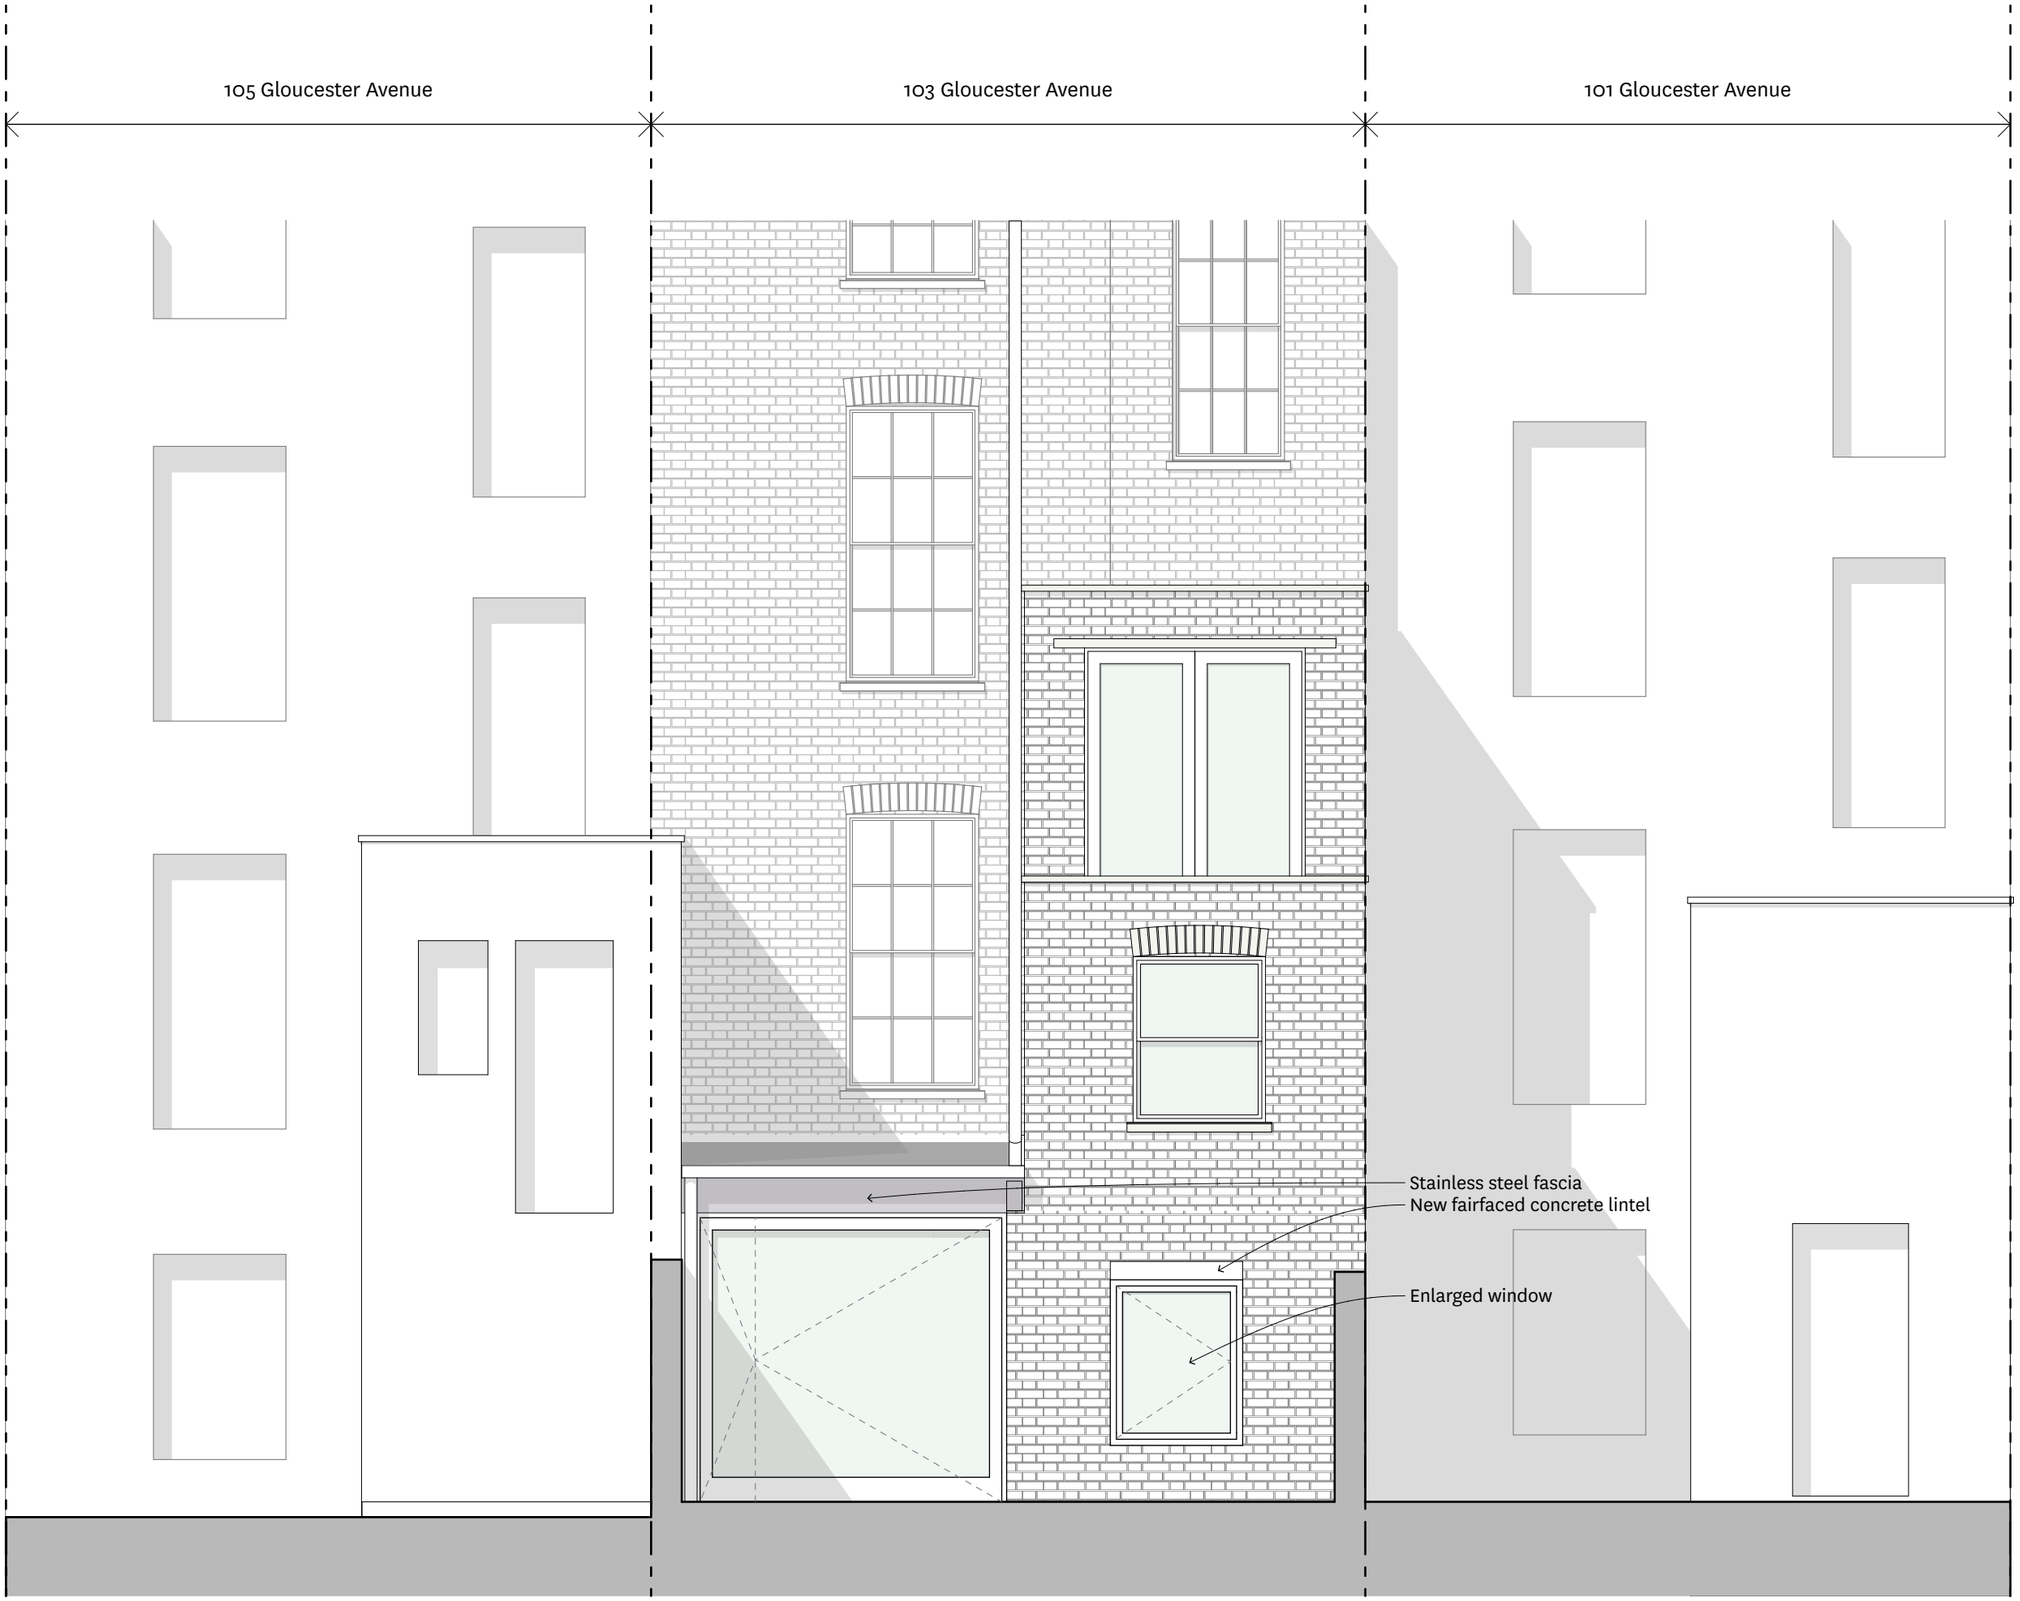

0 1 2 3 4 5

Project Nº. 086	**Project.** Garden Flat 103 Gloucester Avenue	**Title.** Proposed: Elevation: Rear	**Note.**	**Date.** 11.07.17	**Revision.** -
Friendandcompany.Architects	167 The Brunswick Centre, WC1N 1AN T.+44 0 20 7713 7593 F.+44 0 20 7713 7594	E. friend@friendandcompany.co.uk www.friendandcompany.co.uk	**Status.** Planning	**Scale.** 1:50 @ A3	**DWG Nº.** 104