© Buchanan Hartley Architects Ltd.

The information contained in this drawing is the copyright of Buchanan Hartley Architects Ltd, and must not be used in whole or in part without the express written approval of Buchanan Hartley Architects Ltd.

DO NOT SCALE FROM THIS DRAWING

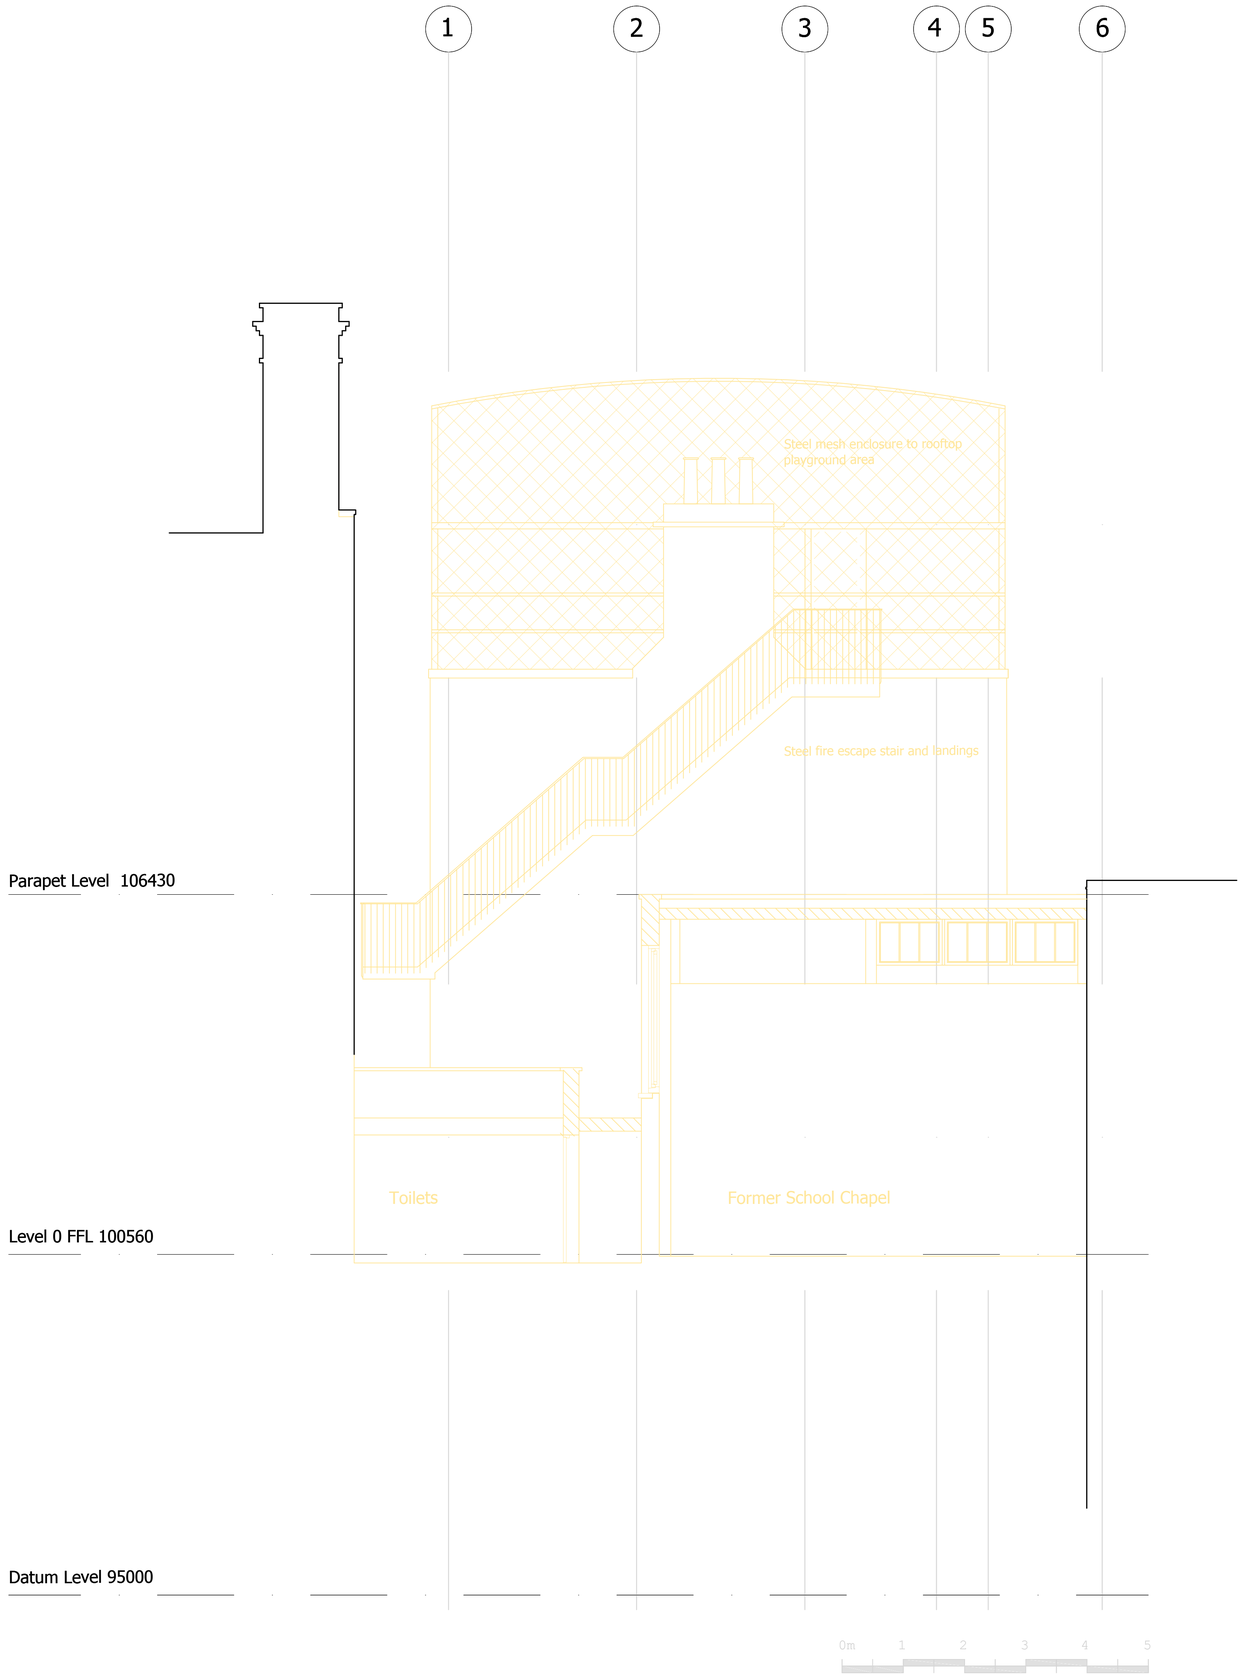

Rev	Description	Date	By
A	General Review	22.05.17	RG

Status

Preliminary

Buchanan Hartley Architects Ltd
architecture interiors environment

13 Grosvenor Gardens London SW1W 0BD
T 020 7592 7247
E mail@buchananhartley.co.uk

Client

Nilkanth Estates Ltd.

Project

25 Old Gloucester Street

WC1N 3AF

Title

Section HH

Demolitions

Scale

1:50@A1

Date

17.02.2015

Drawn

Daw

Checked

Project No

0572

Drawing No

(DE) HH

REV

A