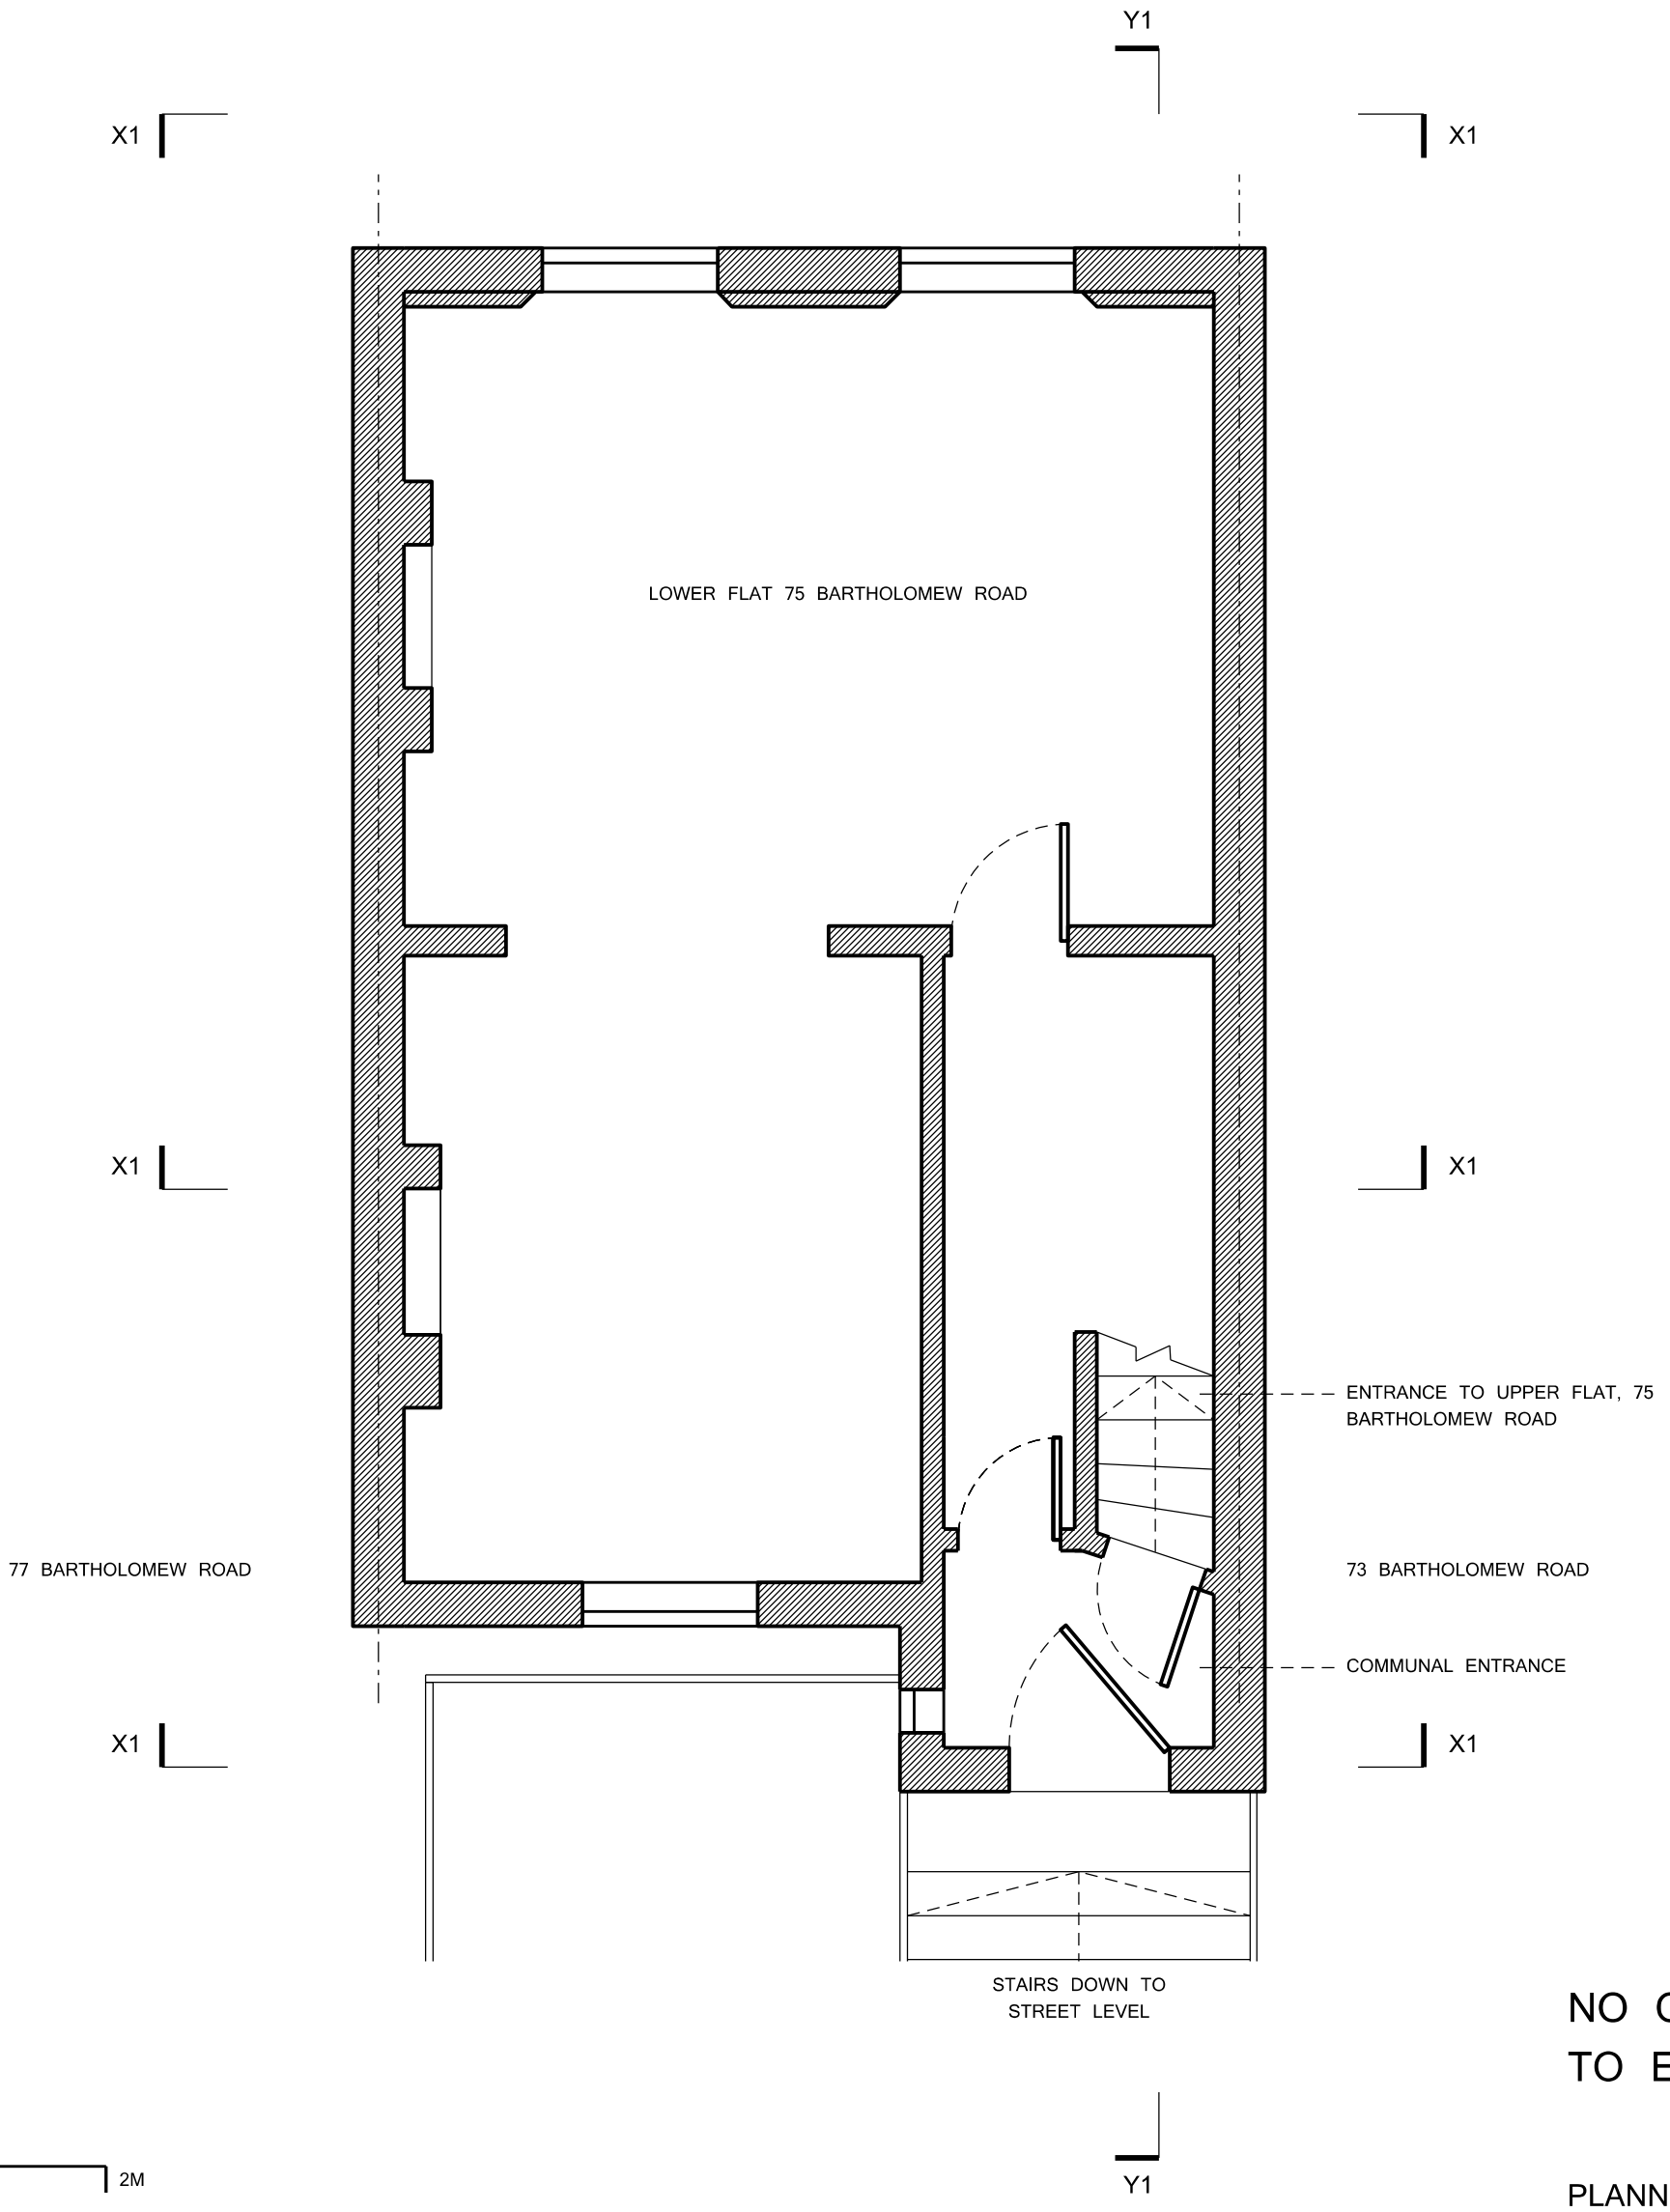

N

0 2M

Issue	Revision	Comments	Date
P1			12 02 17

NO CHANGES TO EXISTING

PLANNING

Project
UPPER FLAT,
75 BARTHOLOMEW ROAD NW5 2AH

Scale	Drawn By	Date
1:50 @ A3 1:25 @ A1	AS	12 02 17

Drawing Title
EXISTING PLAN
GROUND FLOOR

Drawing No.
001_101 P1