COPYRIGHT©

Details of this drawing are the copyright of Berry Construction and must not be reproduced or copied without prior written consent.

Any errors or omissions are to be reported to the Architect Immediately

All drawings to be read In conjunction with structural engineers drawings and all related Architects and consultant drawings and other relevant Information

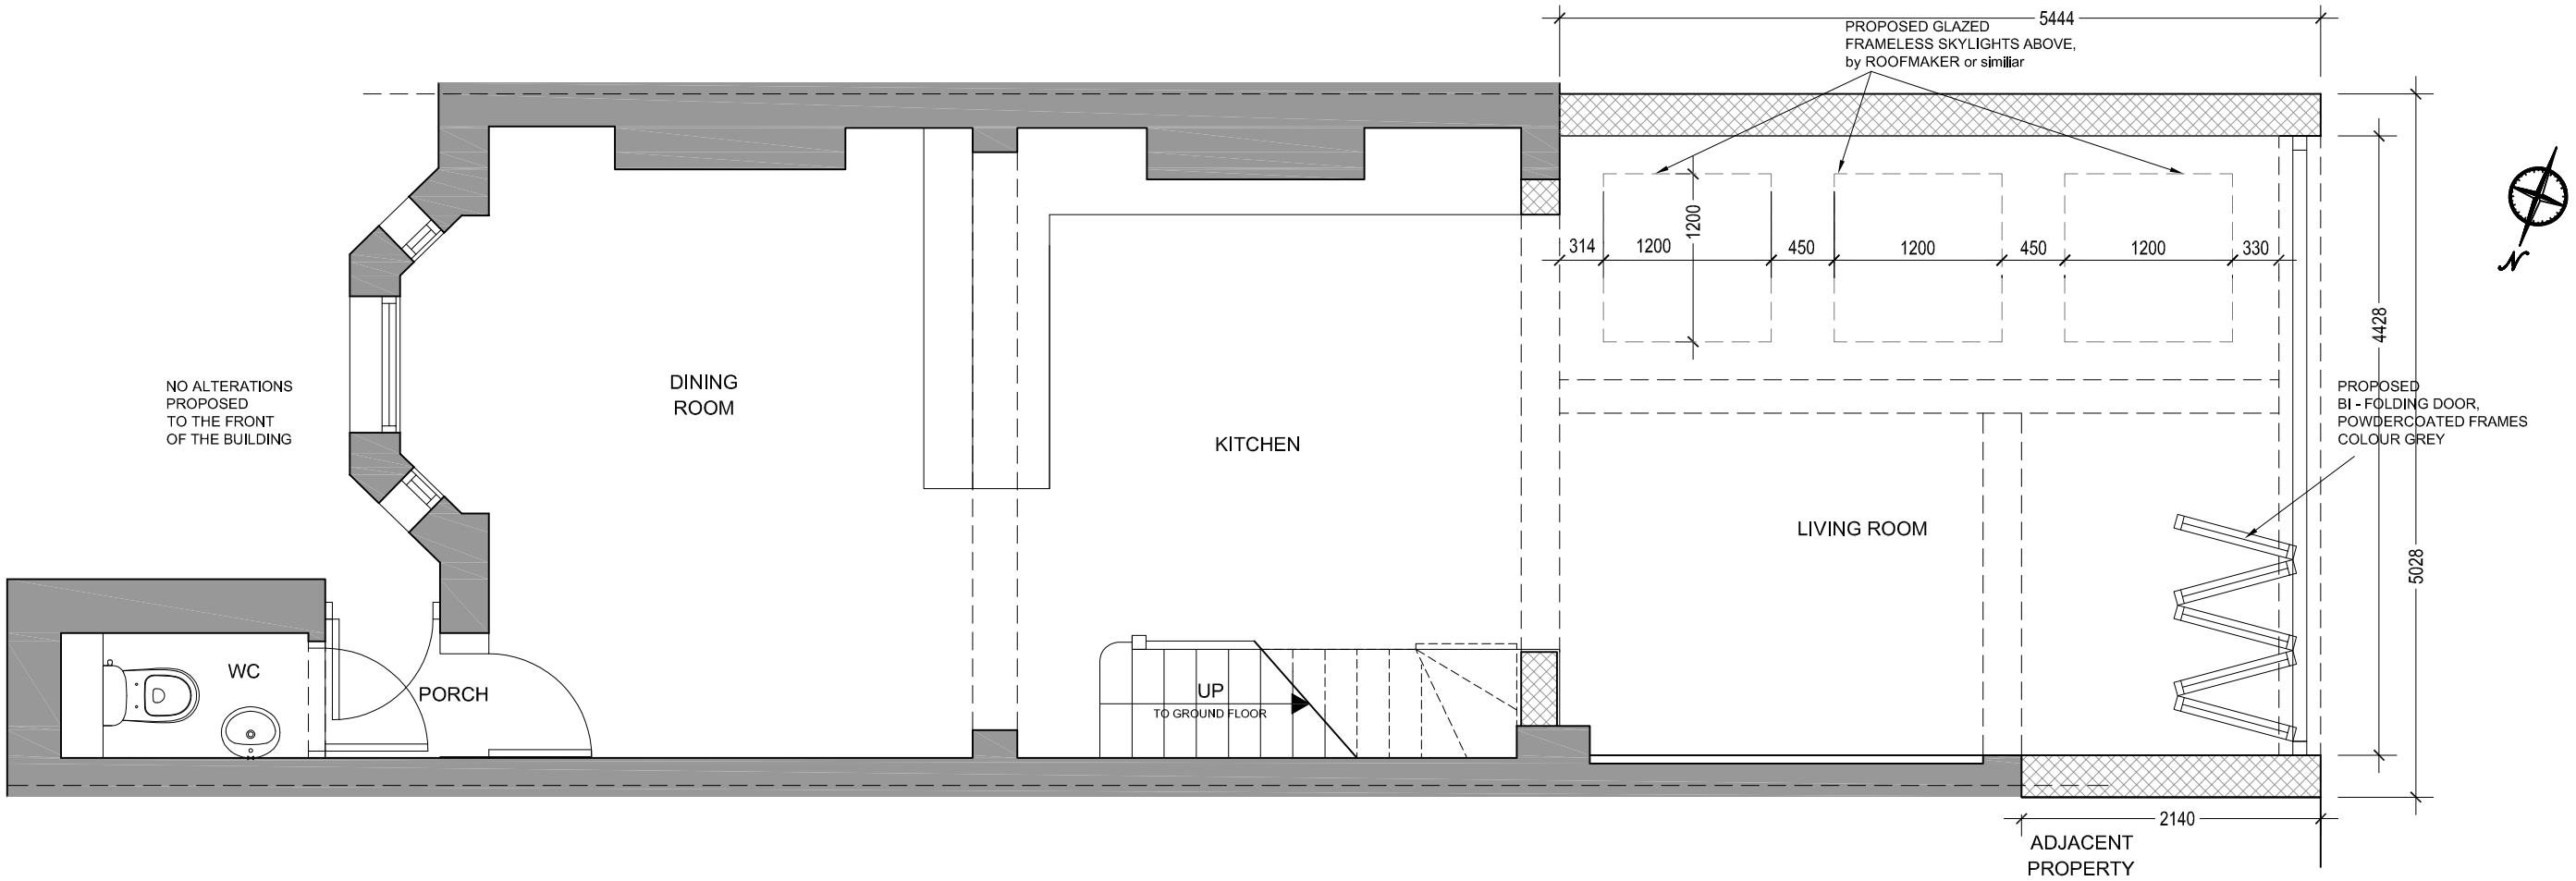

PROPOSED BASEMENT PLAN

SCALE 1:50

SCALE BAR 1:50

0 0.5 1.0 1.5 2.0 2.5

METERS

PLANNING

REV No.	DATE	DESCRIPTION	BY	CHKD BY
B	27.06.17	COLUMN REMOVED INTERNALLY		
A	21.06.17	SKYLIGHTS DESIGN REVISED		

Berry Construction Ltd.
99 Westmead Rd
Sutton
SM1 4HX, Surrey

07940 511711

PROJECT

PROPOSED HOUSE EXTENSION

33 SUMATRA ROAD
NW6 1PS, LONDON

DRAWING TITLE

PROPOSED BASEMENT PLAN

DRAWN BY	CHECKED BY	DRAWING No.	REV
AP		1059-111	B
SCALE 1:50@A3	DATE MAY 17		