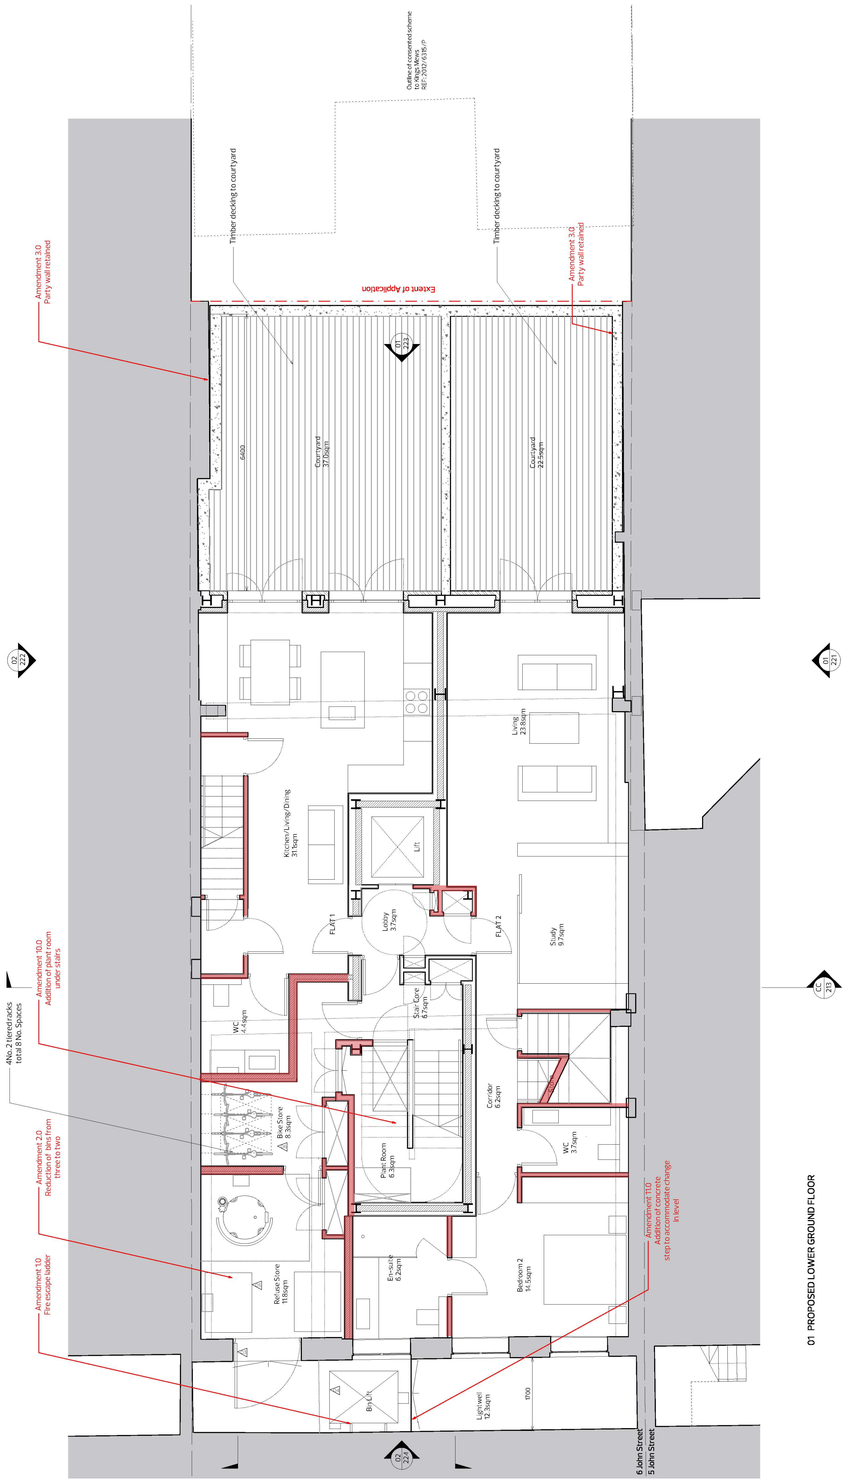

01 PROPOSED LOWER GROUND FLOOR

Consented/Demolition Lower Ground Floor Plan
2015/3149/P by Coffey Architects

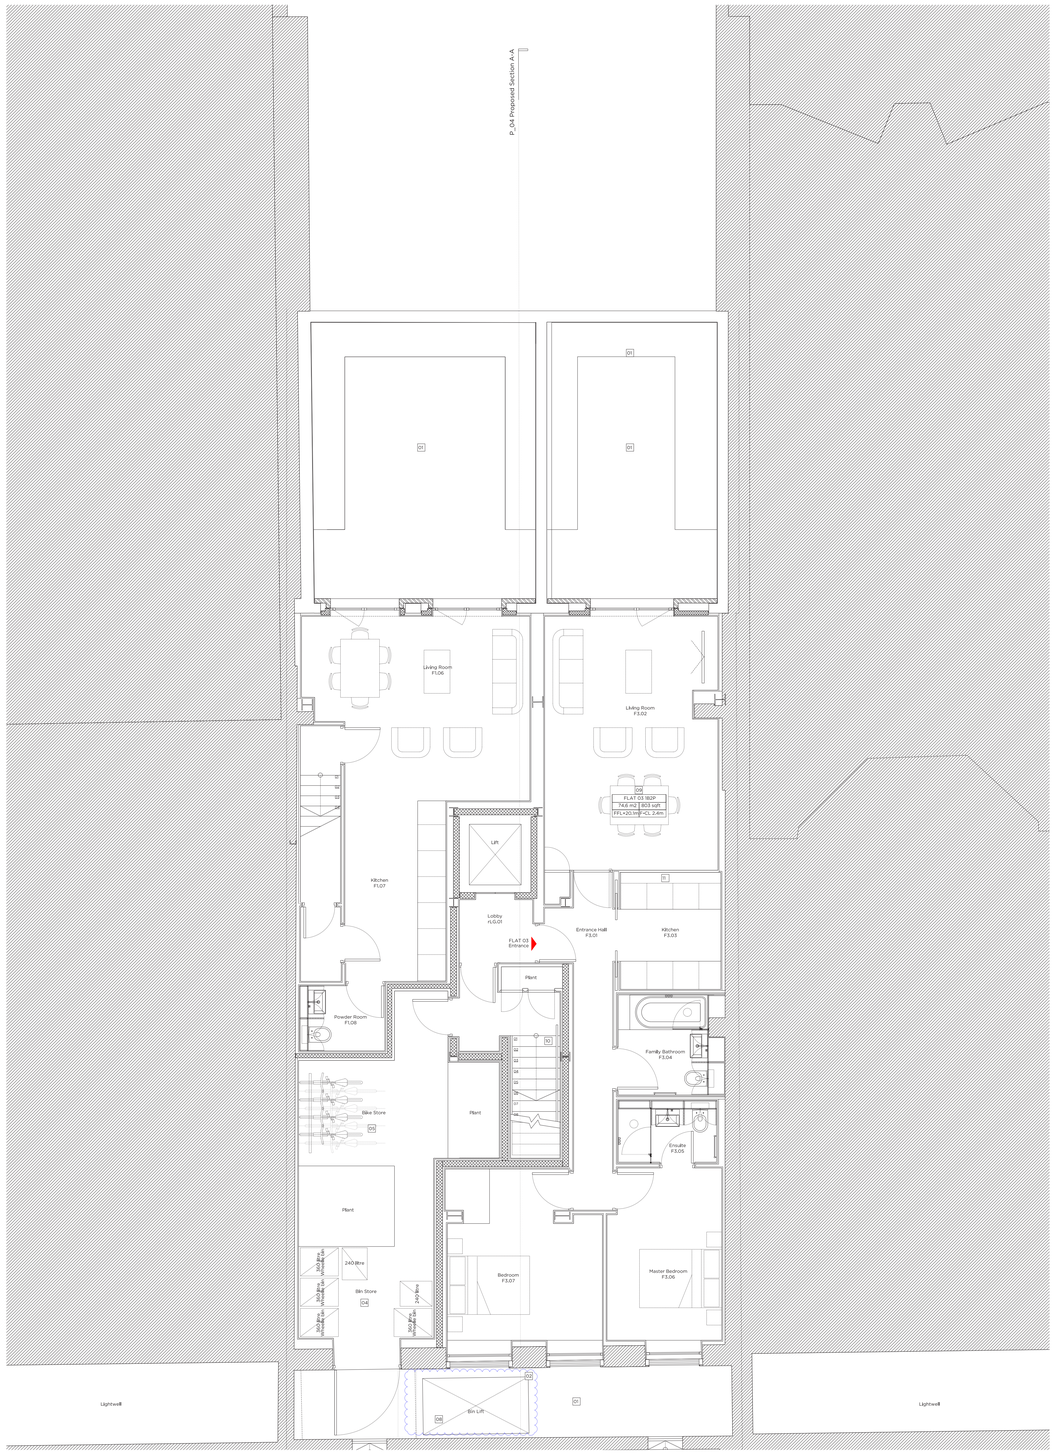

Proposed Lower Ground Floor Plan

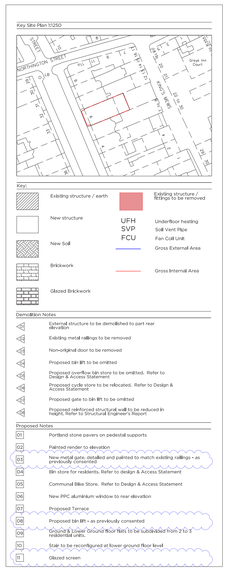

Rev B	14.07.17	Issued for Planning
Rev A	26.05.17	Issued for Planning
Rev -	15.05.17	Issued for Planning

PLANNING

Project No.	16061
Client	GFZ Properties Limited
Date	March 2017
Scale	1:100 @ A2 / 1:50 @ A0
Project	6 John Street, London
Drawing Title:	Consented/Demolition & Proposed Lower Ground Floor Plan
Drawing No.	P_02
Rev.	B
Drawn	MWh
Approved	TMC
Signed	

Marek Wojciechowski Architects
66-68 Margaret Street W1W 8SR T. 020 7580 9336 www.mwa-co.uk

Copyright Marek Wojciechowski Architects Limited.
Do not scale from this drawing. Figures shown are to be used to calculate areas for the purposes of valuation. All dimensions to be checked on site by the contractor and such dimensions to be their responsibility. Do not scale drawings. All work must comply with the Building Regulations and British Standards Publications requirements. Drawing errors and omissions to be reported to the architect.

N
0 0.5m 1m 2m 3m 4m 5m