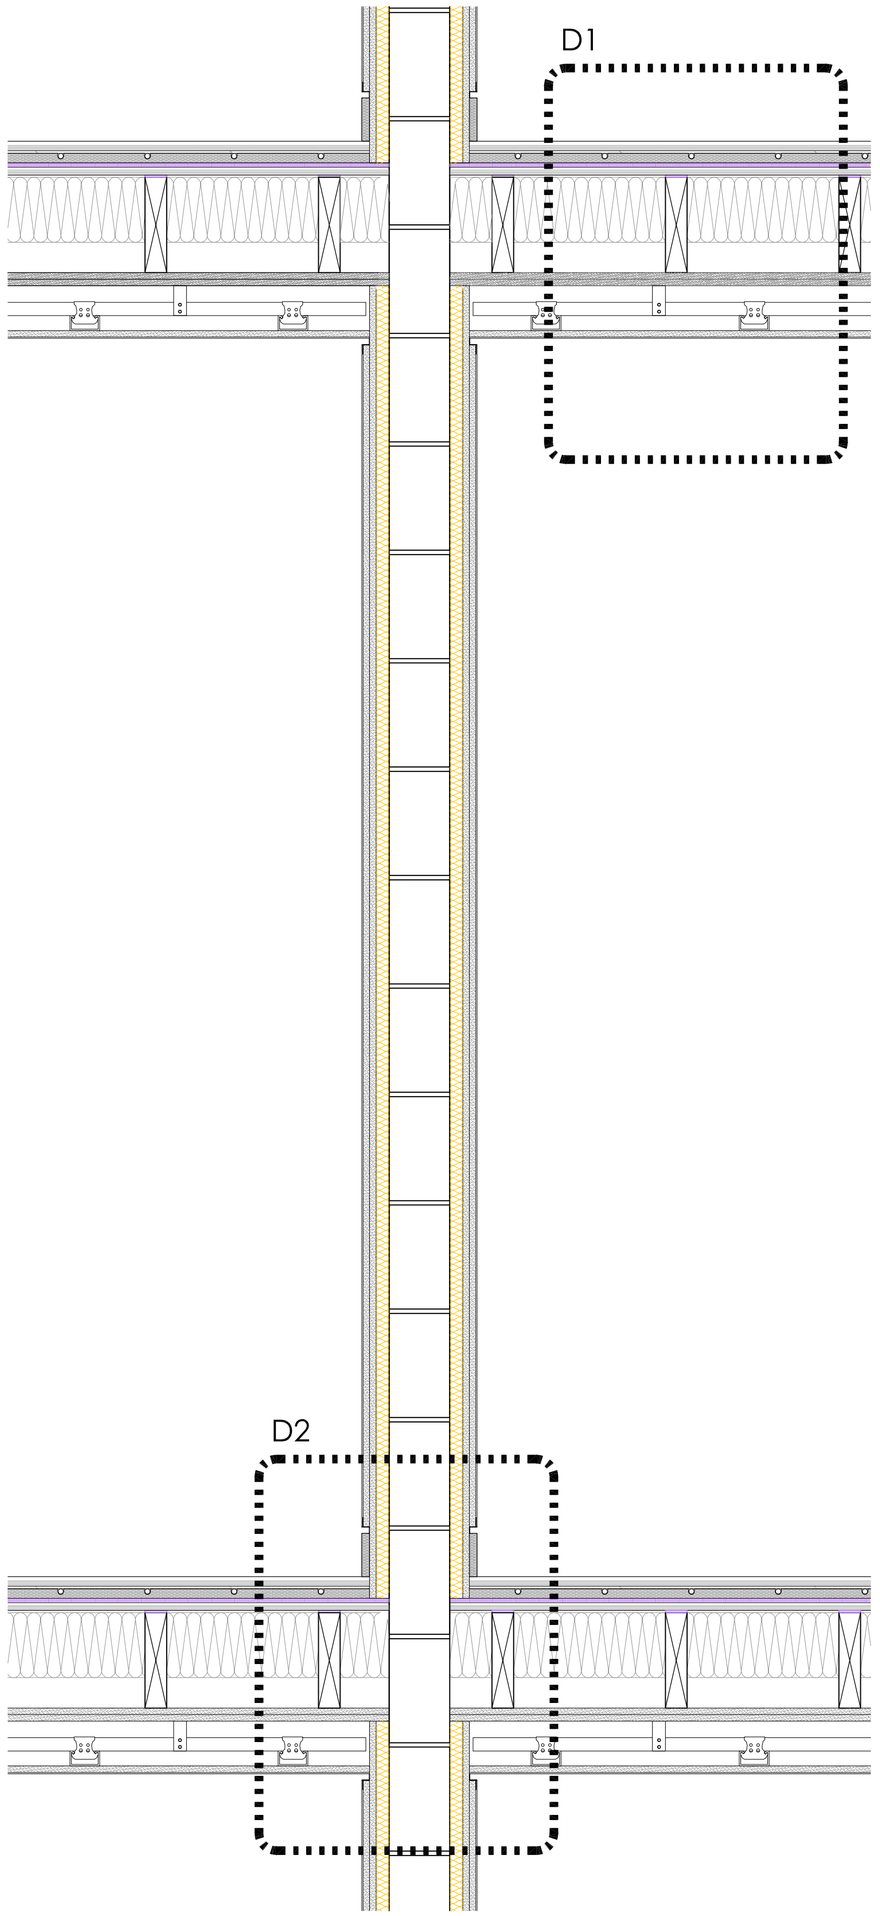

Detail drawing - Walls and floors 1:10

00

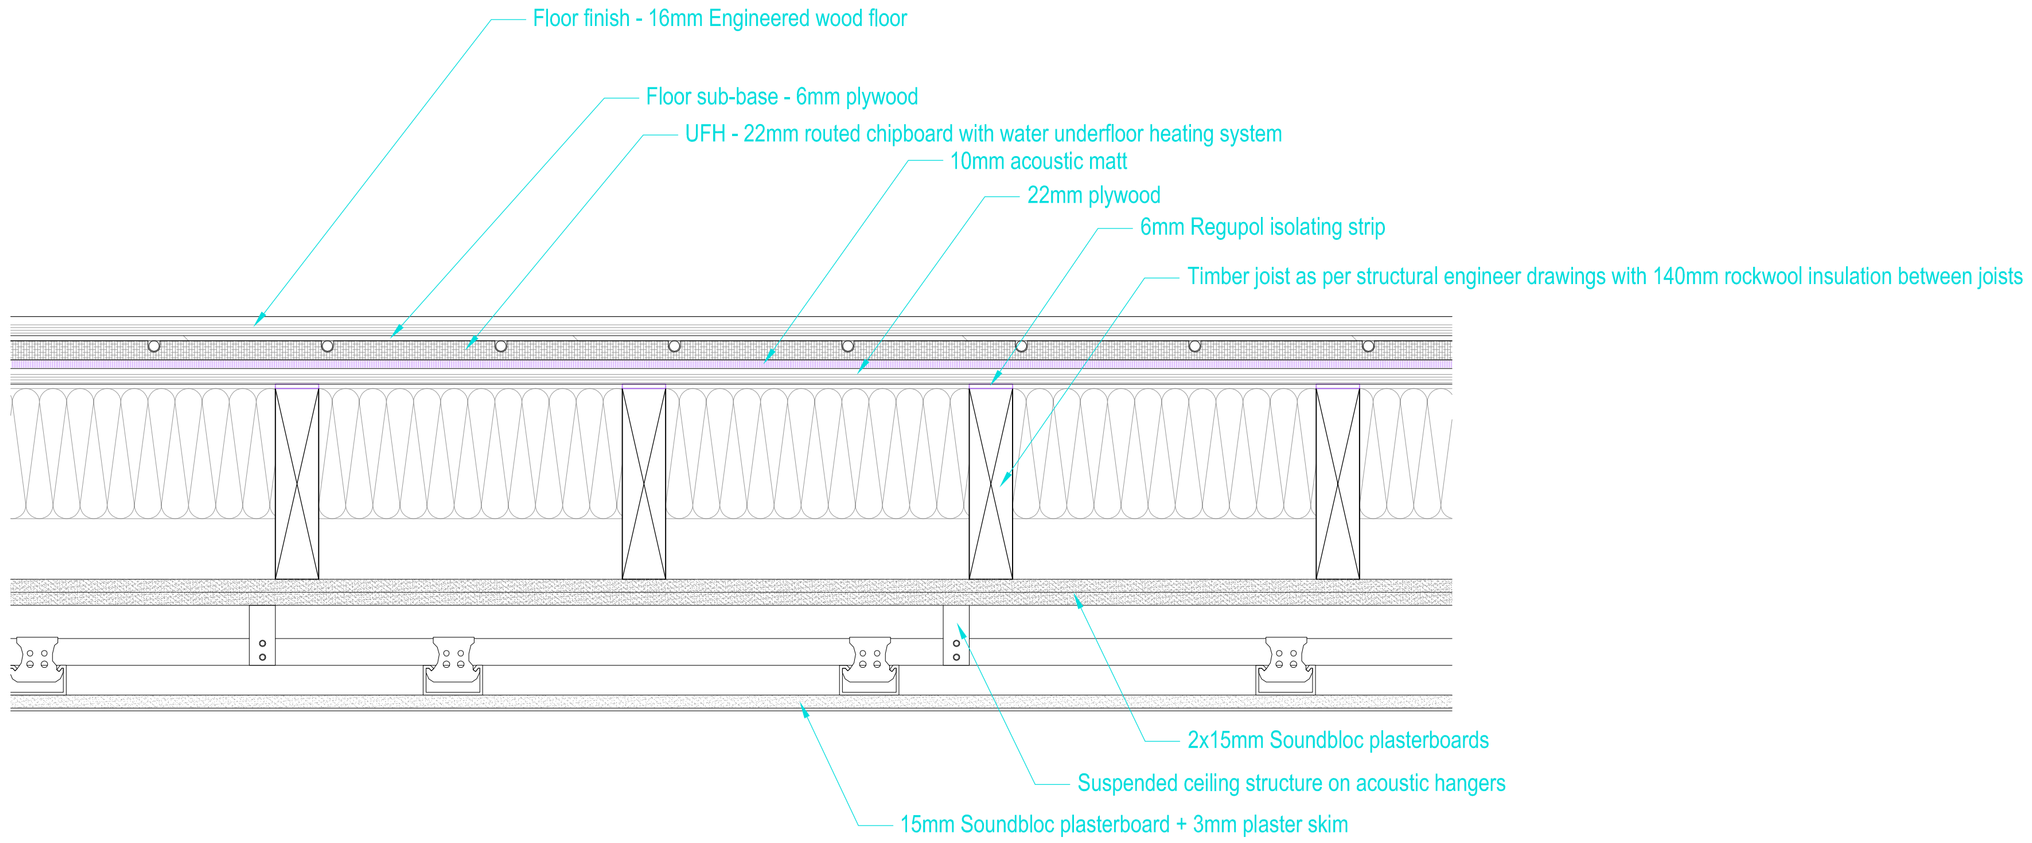

D1 - detail drawing - Floor&Ceiling detail 1:5

01

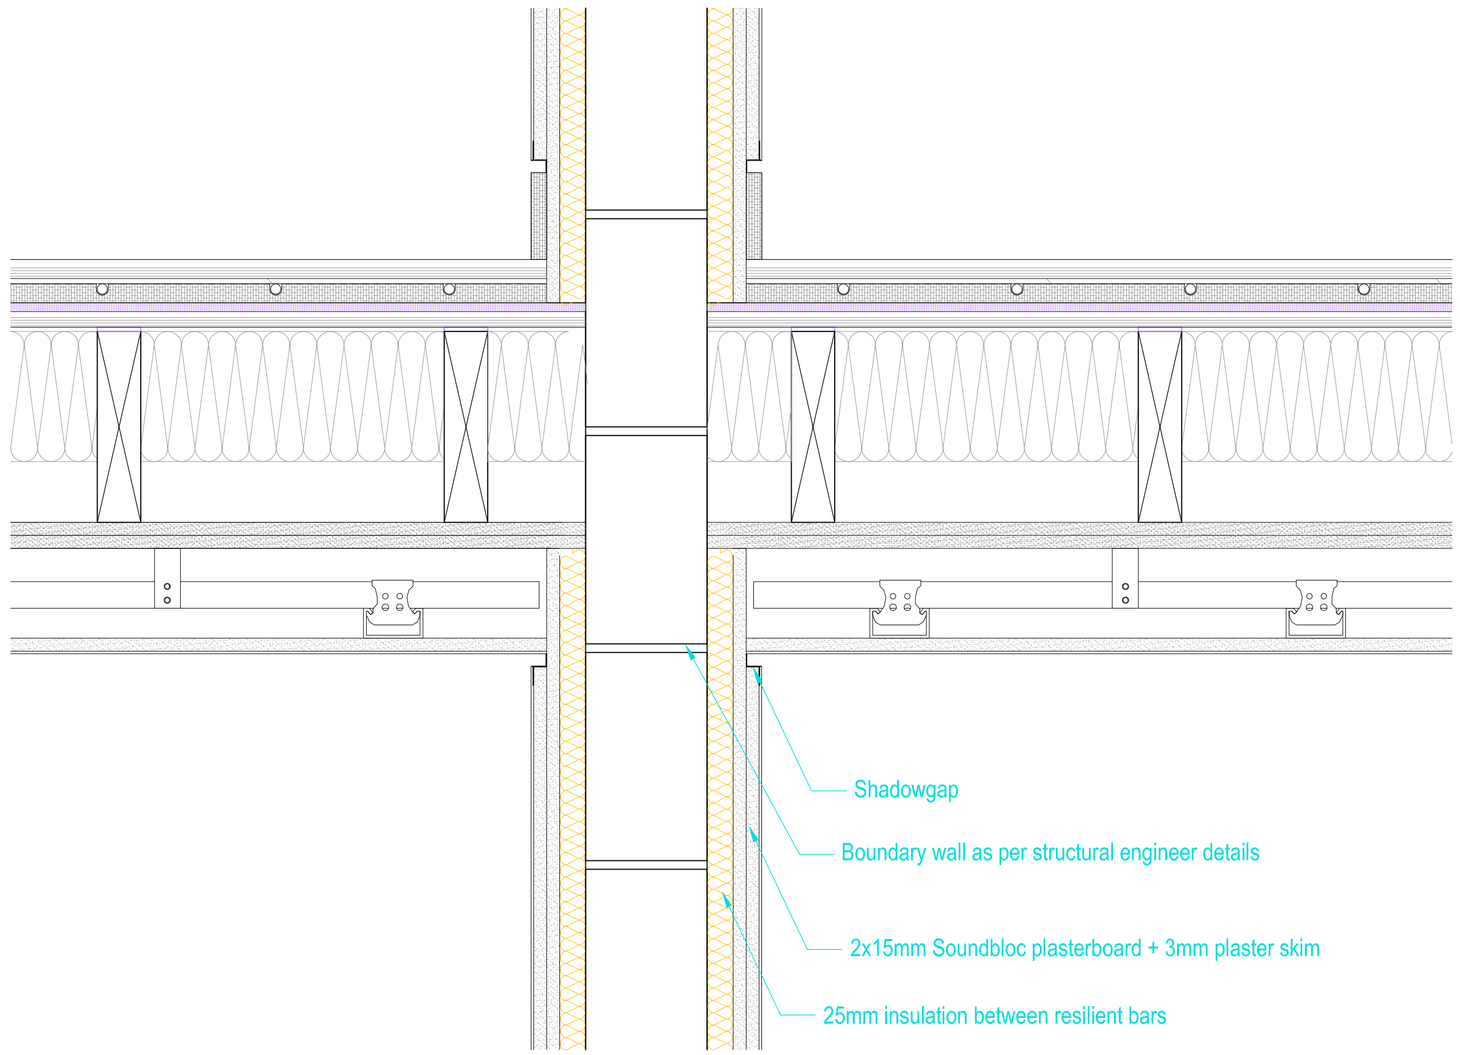

D2 - detail drawing - Boundary wall between properties 1:5

02

NOTES
- Do not scale off these drawings. Dimensions govern.
- All dimensions are given in millimetres (mm) unless otherwise noted.
- All dimensions shall be verified on site before proceeding with the work contractor before construction and fabrication commences.
- Workmanship and materials to be accordance with the relevant current British Standard Codes of Practice and the Local Authorities requirements.
- During construction the contractor shall be responsible for maintaining the structure in a stable condition.
- These drawings are to be read in conjunction with all other contract documentation and other consultants documentation.
- If in doubt, ask!

Rev	Date	Reason for Issue	ch'd
PL-00	18-07-2017	For Planning	AVK

ambigram architects
The studio, 5 Great James Street, Bloomsbury
London WC1N 3DB
www.ambigramarchitects.com
info@ambigramarchitects.com

© Copyright 2015

ambigram architects ltd

Bayham Place
48-56 Bayham Place
London NW1 0EU
Project

PROPOSED DETAIL INTERNAL PARTY WALL PARTITIONS
Title

aa-a-15001	JG	PL-00
Job number	Drawn	Revision
july 2015		
Date		
D-0511	As per drawing	
Drawing no	Scale	