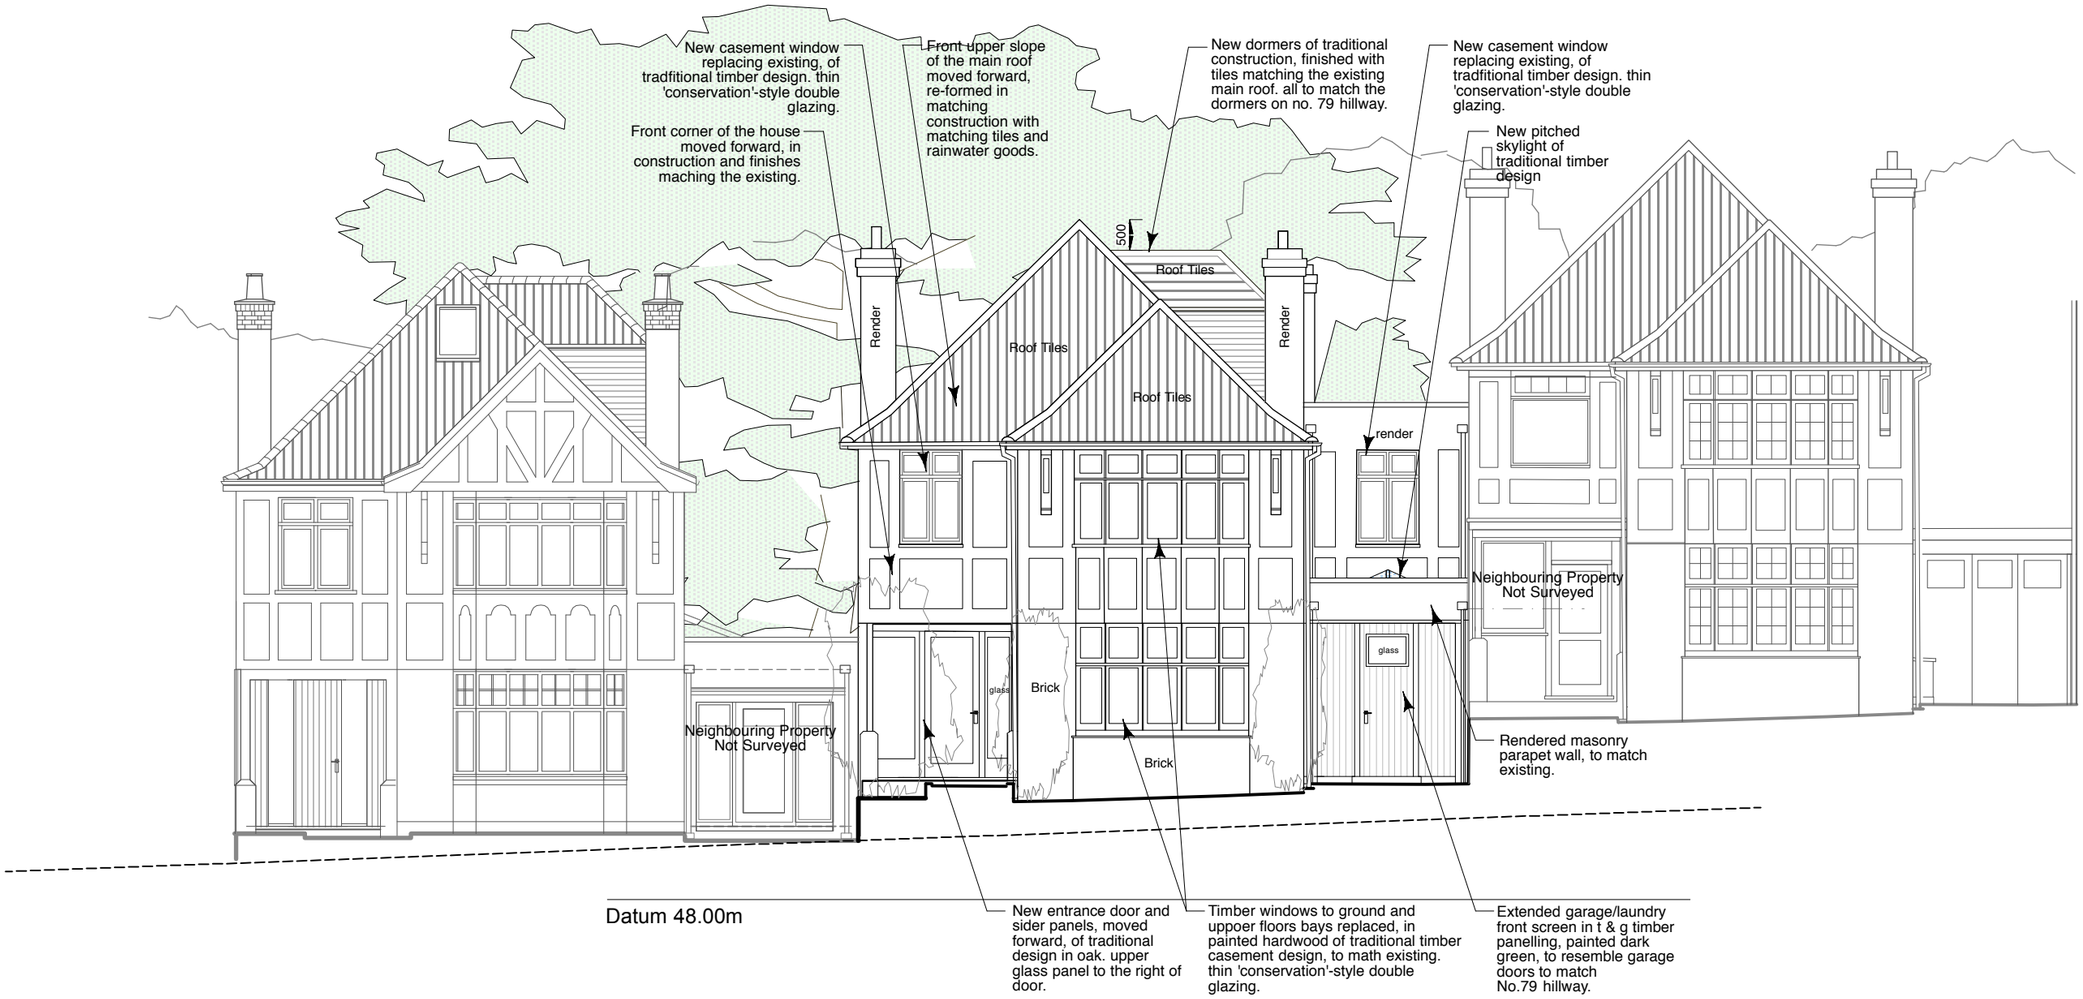

FRONT ELEVATION - PROPOSED

No.81

0 1 2 3 4 5m

Copyright ©

SCALE	DRAWING
1:100 @A3	P7C
DATE 03.17	JOB 156

TAG
ARCHITECTS

TAG ARCHITECTS
14 BELSIZE CRESCENT, HAMPSTEAD, LONDON NW3 5QU
TEL : 020 7431 7974

DRAWING
FRONT ELEVATION - PROPOSED

PROJECT
81 HILLWAY, HIGHGATE, N6 6AB

CLIENT
MRS. FIAMMA TRUUVERT

ALL DIMENSIONS TO BE CHECKED ON SITE DO NOT SCALE

PLANNING

Rev.A(20.06.2017) Elevation updated.
Rev.B (03.07.2017)Planning drawings - updated .
Rev.C (17.07.2017)Planning drawings - updated .