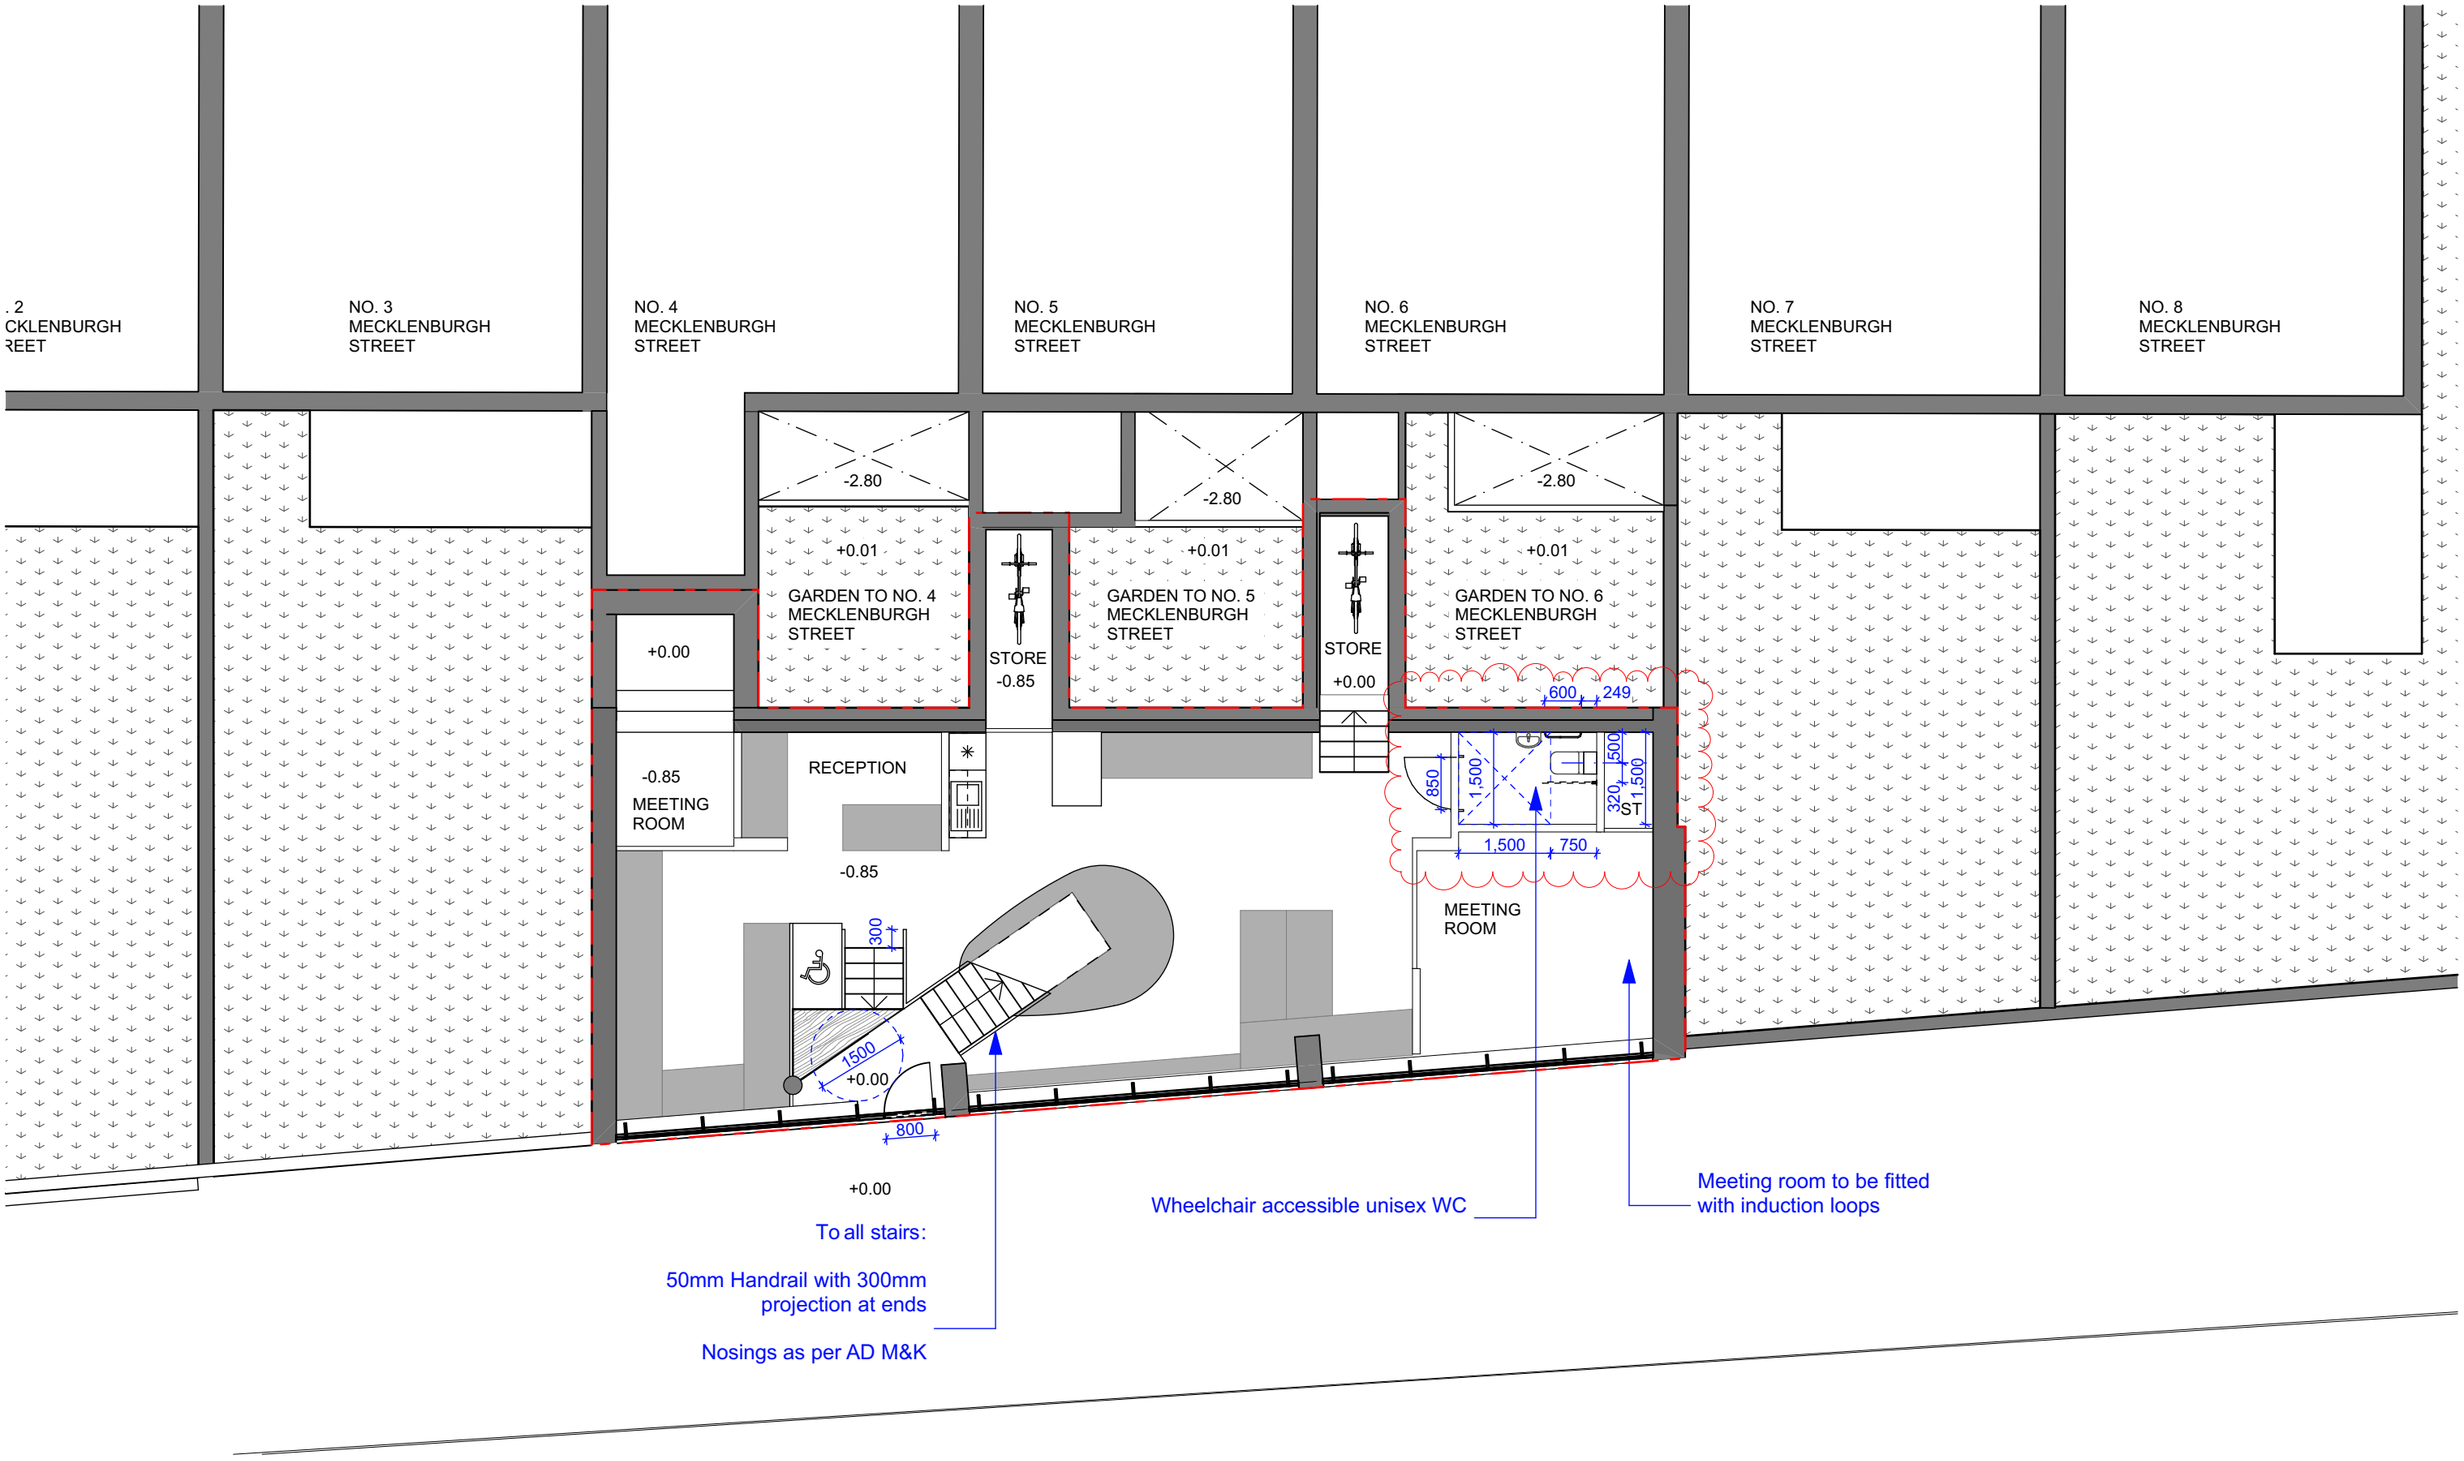

re-creo Architecture

Rev	Description	Date
A	Amendments to wheelchair accessible WC	

09 Accessibility

© Re-creo Architecture Ltd. All rights reserved. This drawing is the sole property of Re-creo Architecture Ltd. and any use of this drawing without written consent is strictly prohibited. This drawing is not to be scaled. Drawing scales as indicated are for reference only. Written dimensions shall govern and checked prior to any work proceeding. Any discrepencies shall be reported to the Architect for comment.

Scale 1:100

Drawn by

Issue Date

Project No. 1155R

Drawing No. AP.09.01

Revision A

Project Office Scheme

Site 195-199 Gray's Inn Road, WC1X 8UL

Drawing Lower Ground Floor