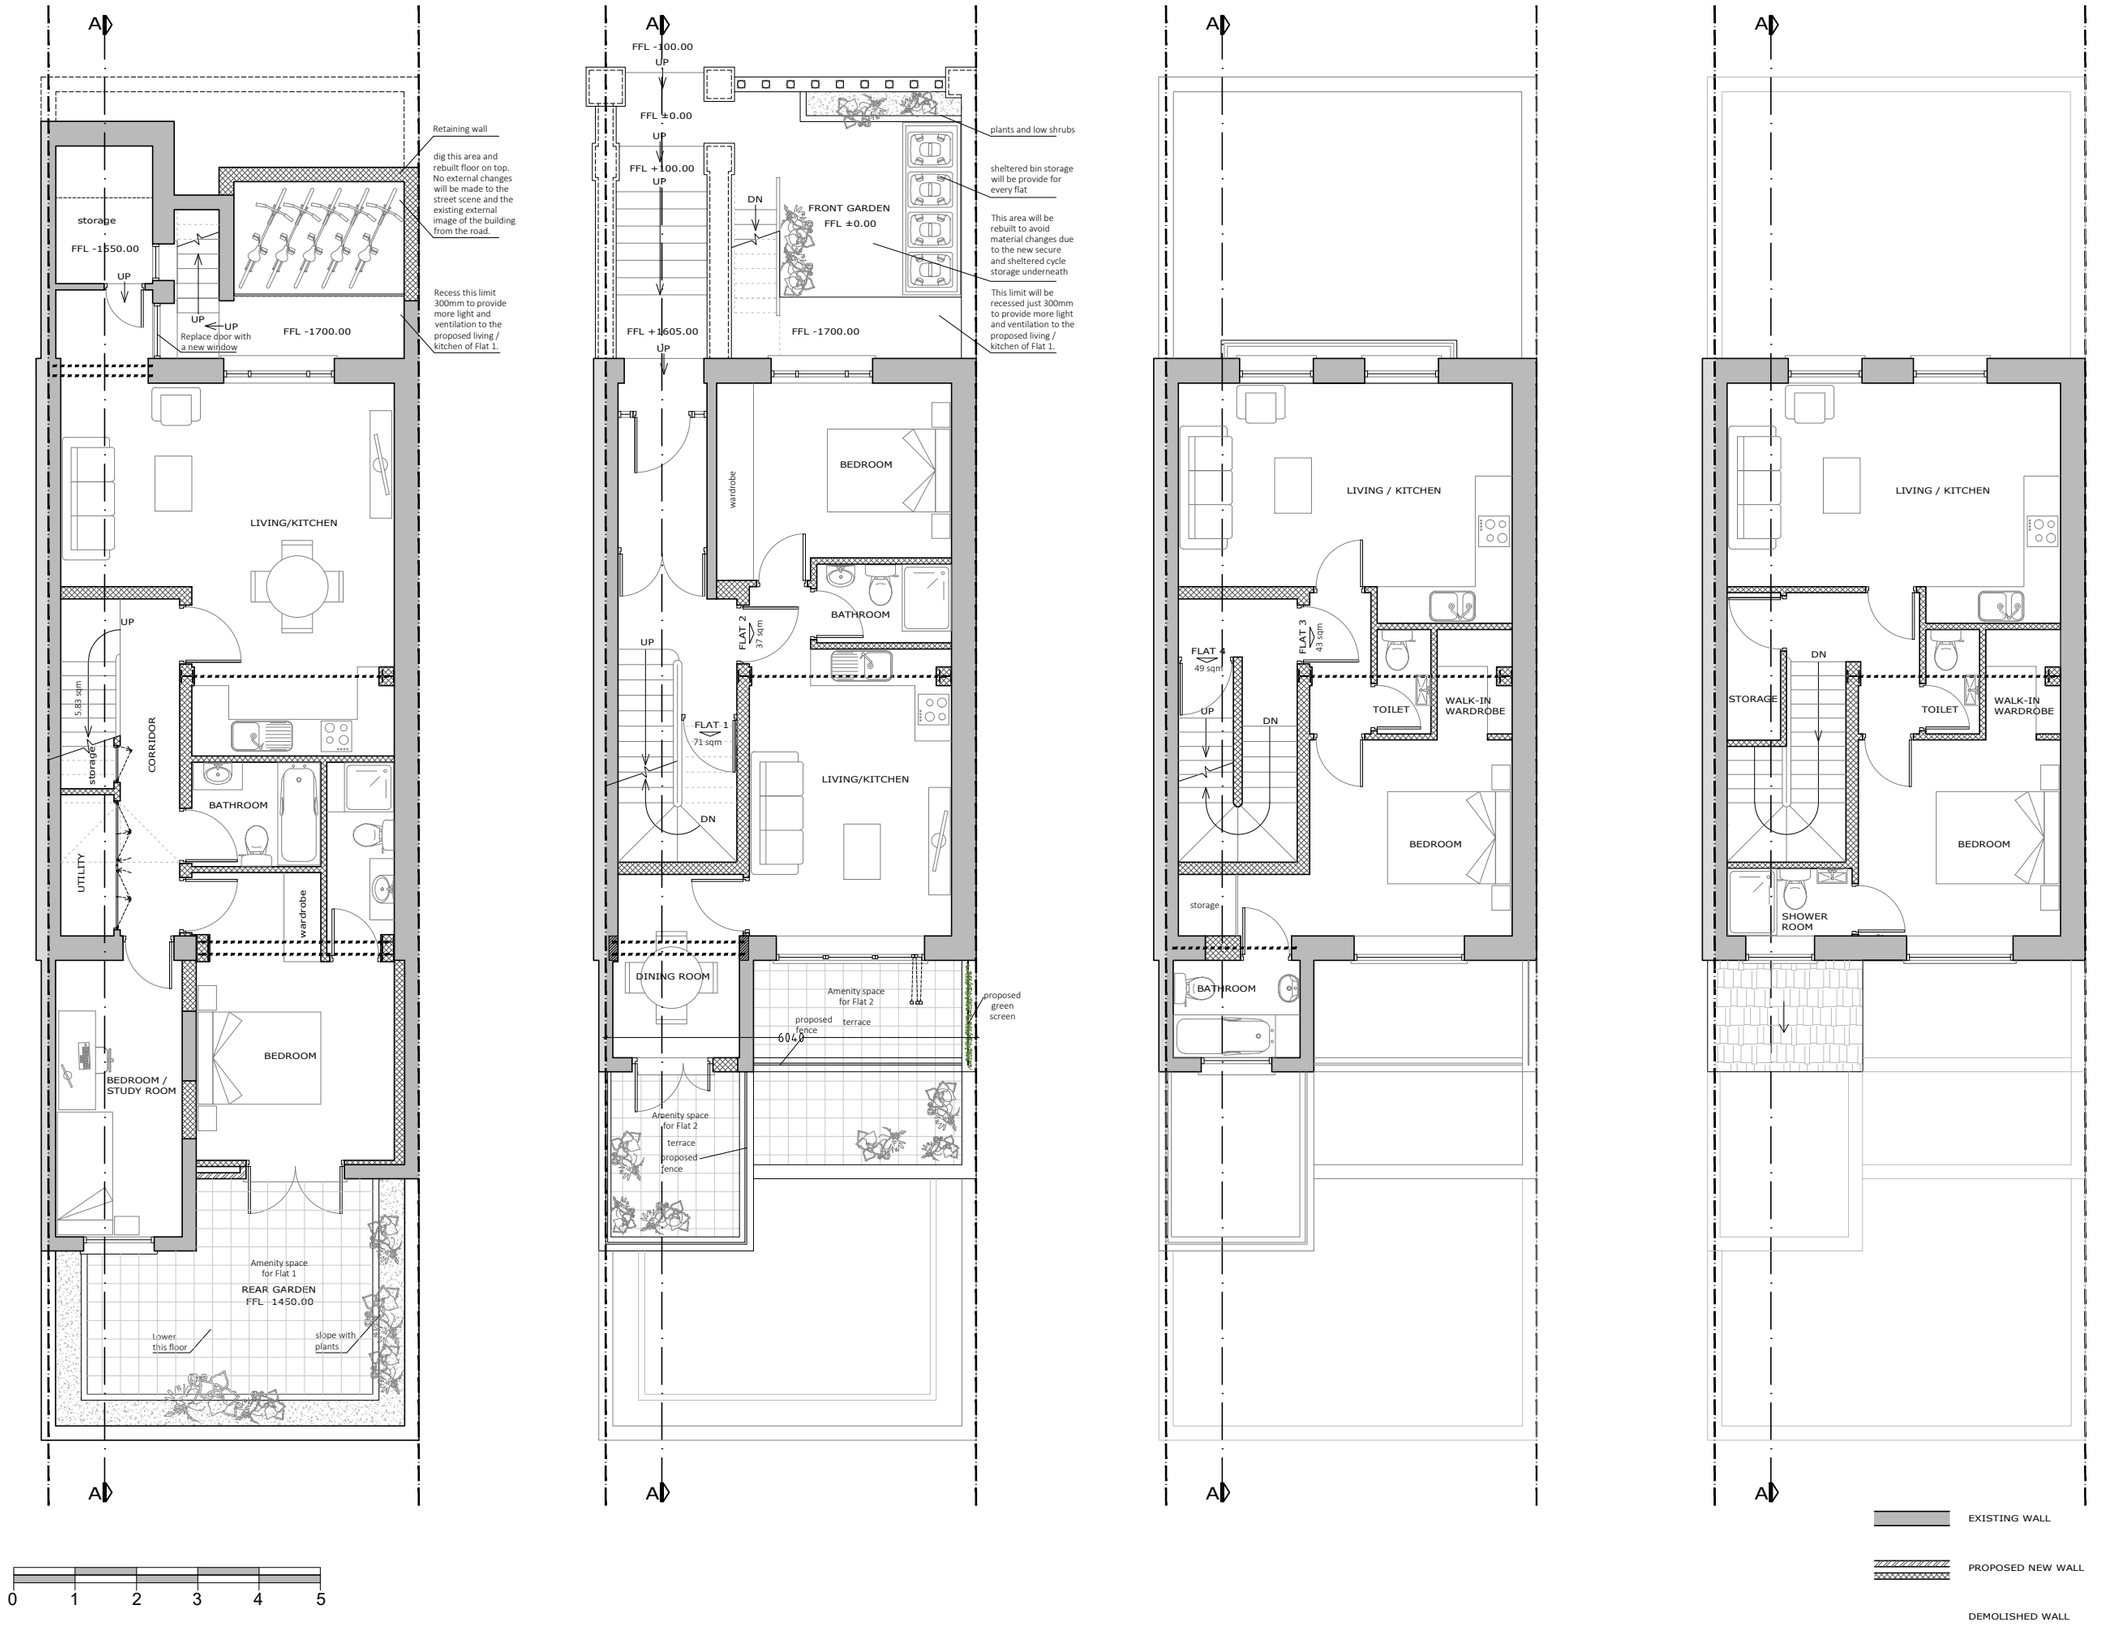


PROJECTION ARCHITECTS

10 PATTERDALE
OSNABURGH STREET
LONDON
NW1 3QJ

TEL. 07745513884
ARCHITECT@PROJECTIONARCHITECTS.COM
WWW.PROJECTIONARCHITECTS.COM

PLEASE NOTE

1. All dimensions to be verifiedon site.
2. All dimensions are in milimeters.
3. No work shall commence until all approvals and agreements have been obtained.
These include, Planning, Building Regulations, Thames Water and party Wall.
4. The Copyright of this drawing belongs to Projection Architects Ltd.

CLIENT
MR. MARC GERSHON

PROJECT
FLAT CONVERSION

ADDRESS
97 Bartholomew Rd
NW5 2AR
London

TITLE
Proposed Floor Plans

| DATE | PROJECT NUM: |
|---|---|
| 12/07/2017 | P-17.008 |
| SCALE 1/100 (@ A3) | DRAWING NUM: A-08 |
| VERSION G | |