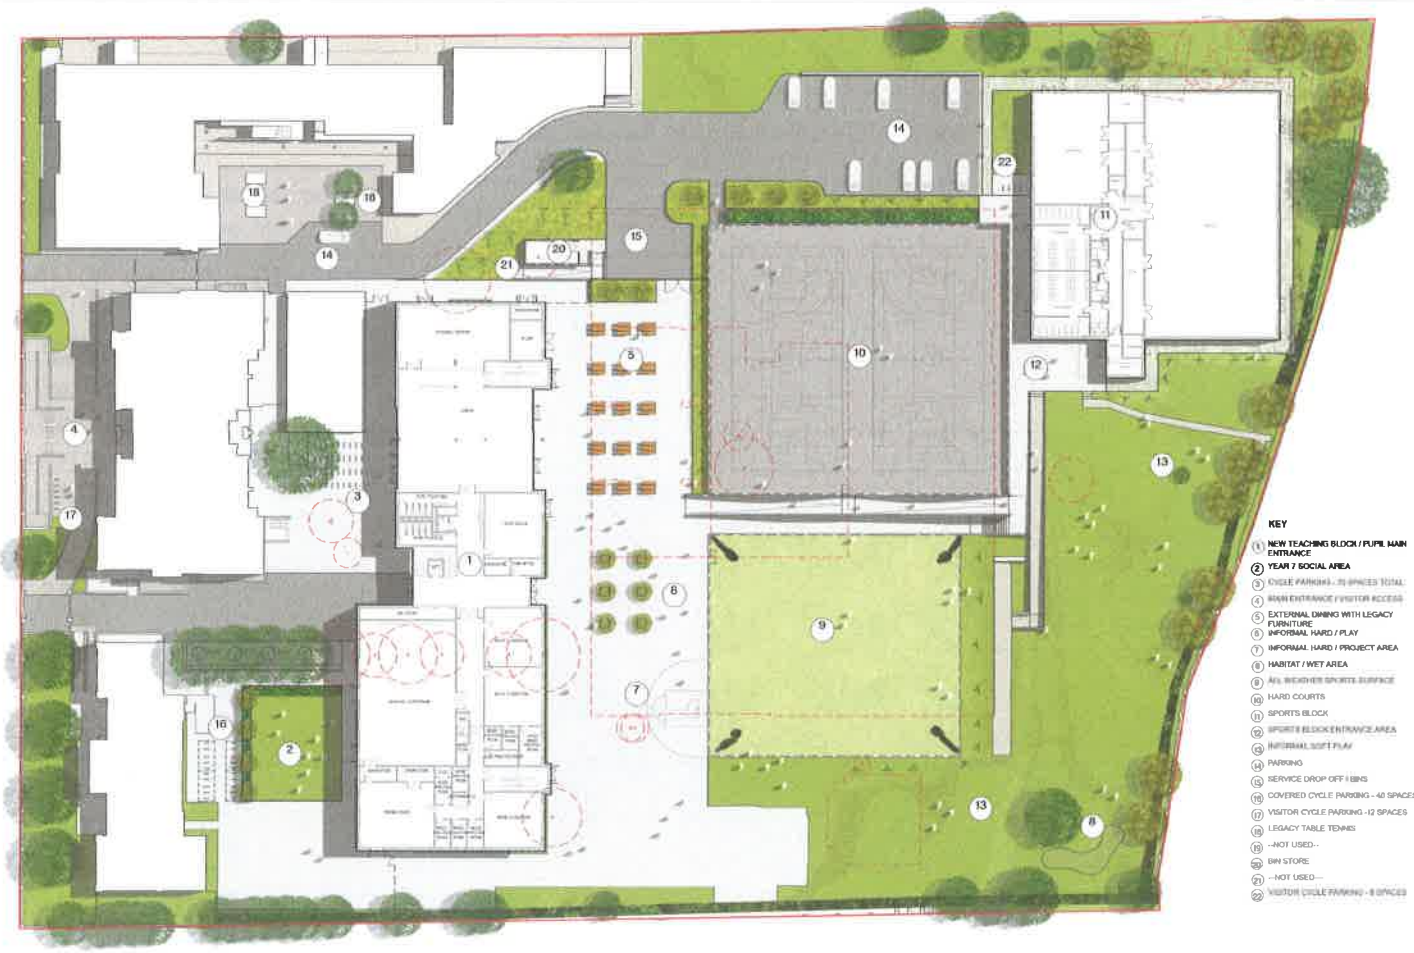

wates

04	05.03.19	MINOR AMENDMENTS
03	27.07.18	MINOR AMENDMENTS
02	20.02.18	REVISED SITE
Rev	DATE	Revisions

HAMPSTEAD SECONDARY SCHOOL
WESTBERE ROAD

ILLUSTRATIVE LANDSCAPE MASTERPLAN DETAILED

Drawn: JB | Checked: CW

Scale: 1:1250 | Date: 20.04.18

Drawing No: 6.08-PL-001-003 | Rev: 04

BREEAM Compliance Status:

Pre-06 Guarantee of night-time light pollution	Pass
Ene 06 Energy efficient external lighting	Pass
Ene 01 potential and achieved lighting results	Pass

BREEAM

PROJECT: Hampstead School, Camden

Kingfisher Lighting

BREEAM

Kingfisher Lighting

HEA

Project Title

Hampstead School, Camden

Drawing No.