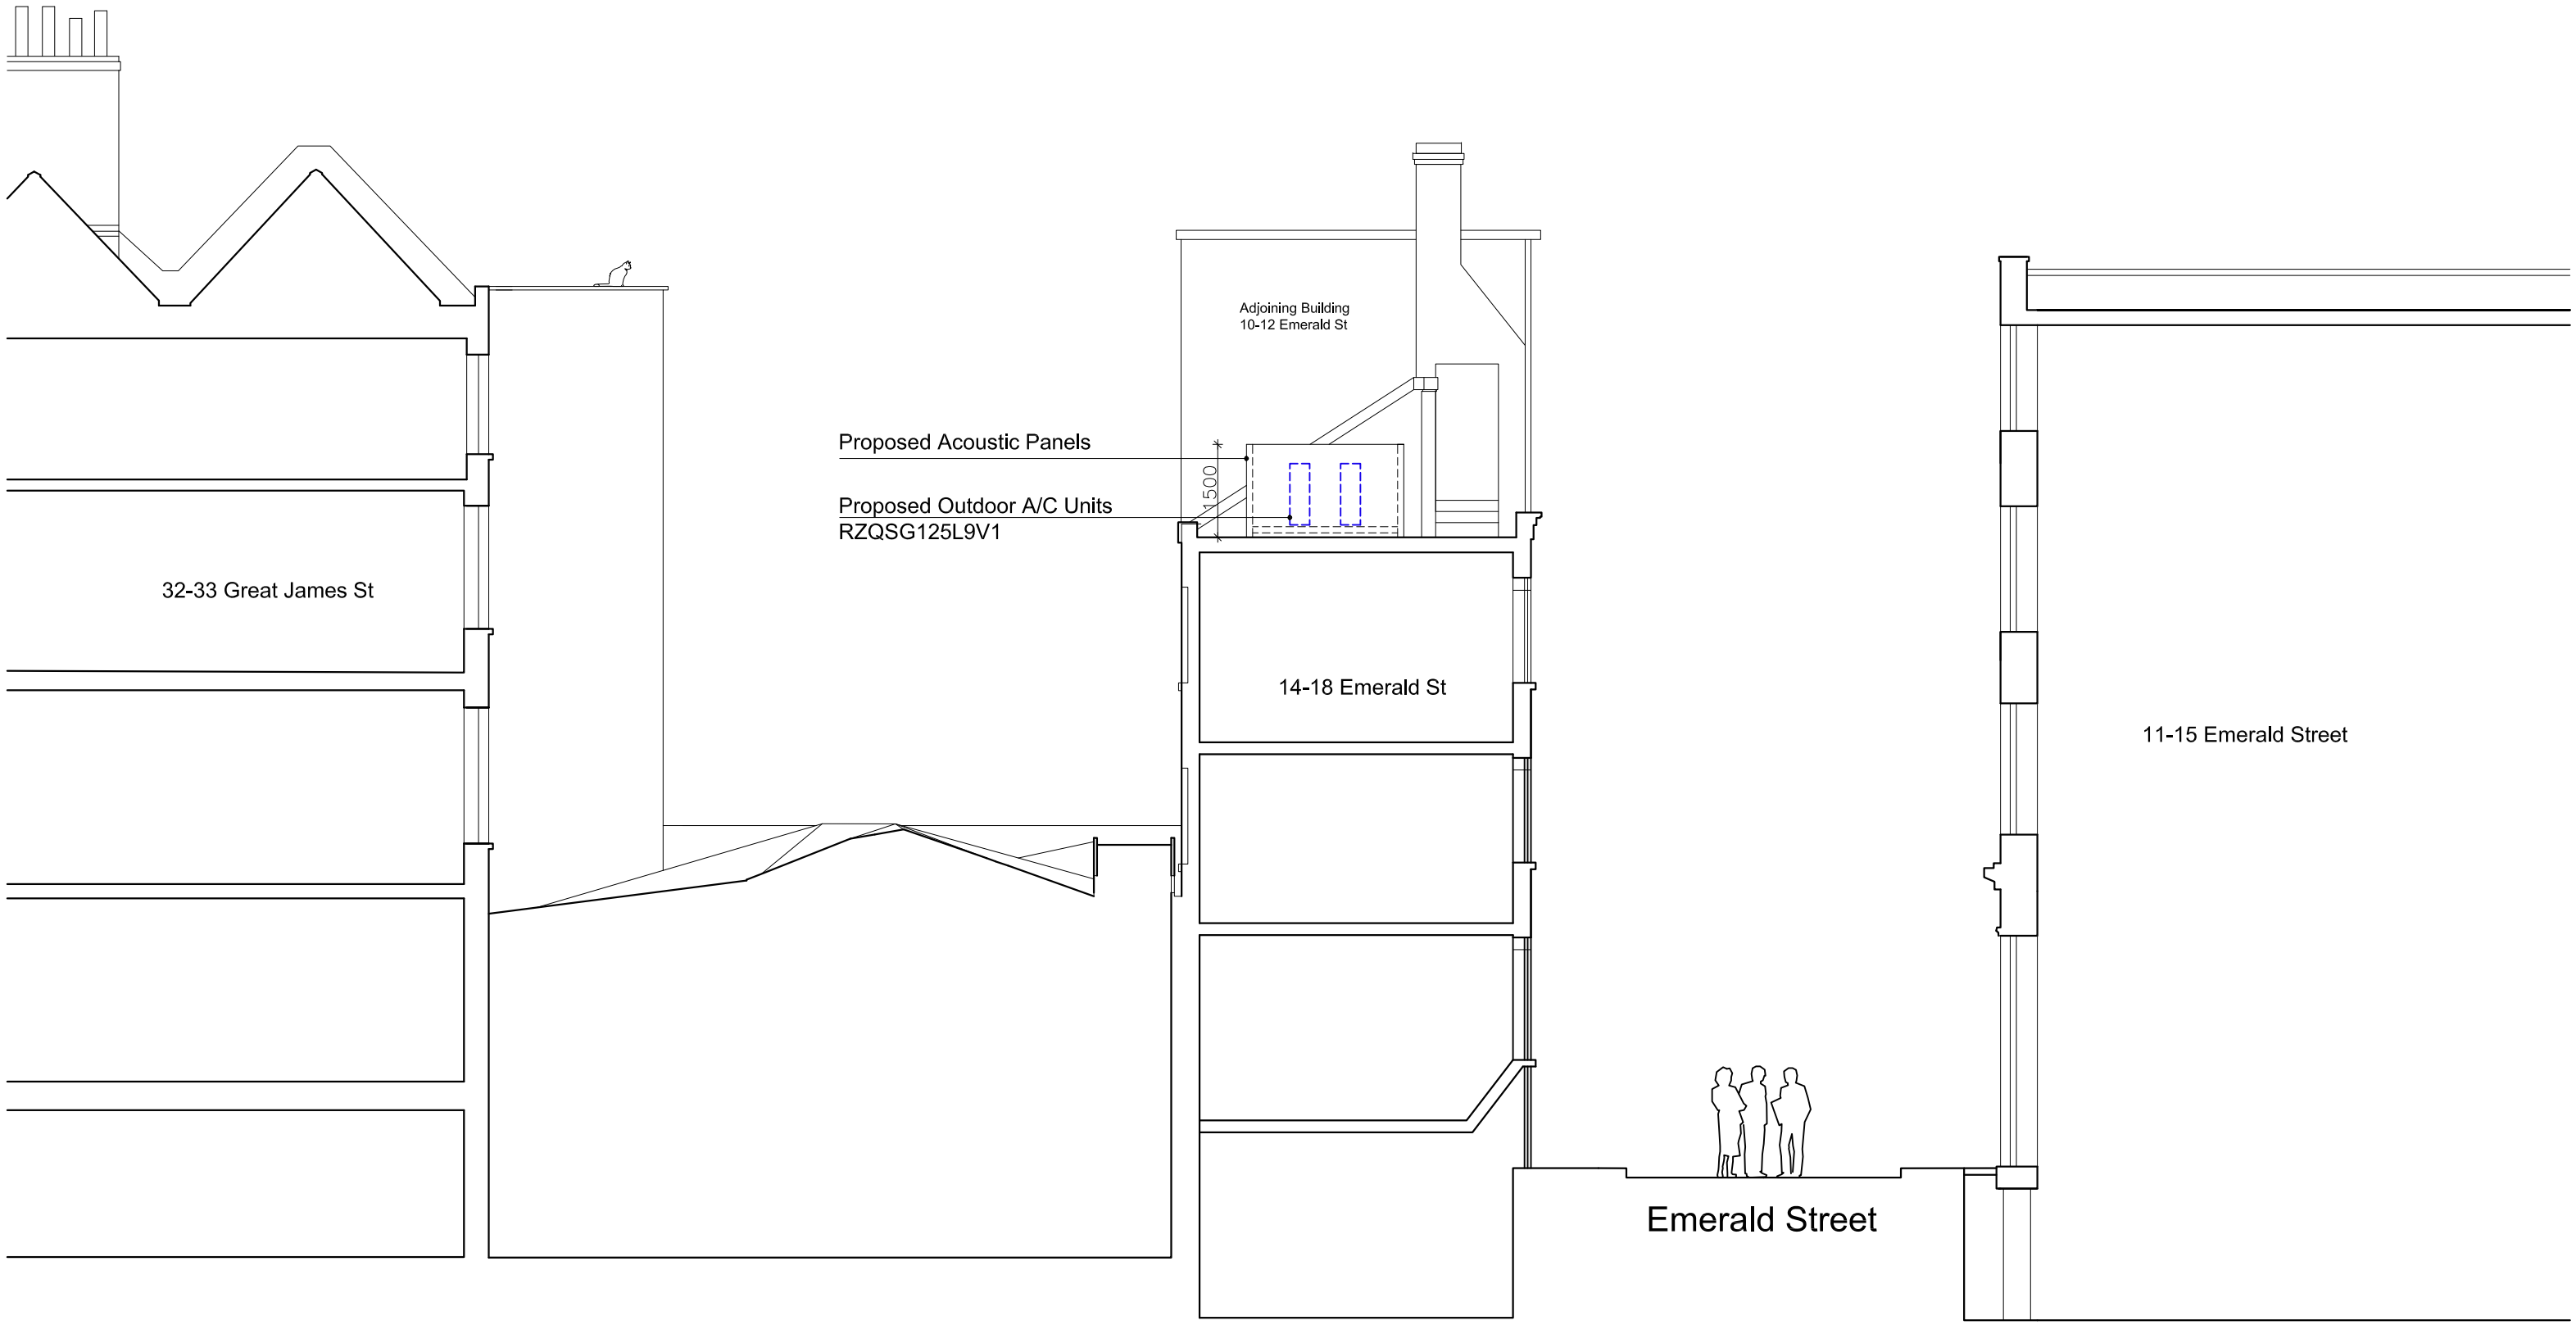

Status:

PLANNING

© AGA Projects Ltd

0 1 2 3 4 5 10m

AGA Projects Ltd, 77 St John's Road, Westcliff-on-Sea SS0 7JY t: 020 8123 8753 www.agaprojects.co.uk

14-18 Emerald St, London WC1N 3QA

PROPOSED SECTION 1-1

Drawing Nr: 170505-P-9 Scale:1:100@A3 & 1:50@A1 Date: 15 July 2017