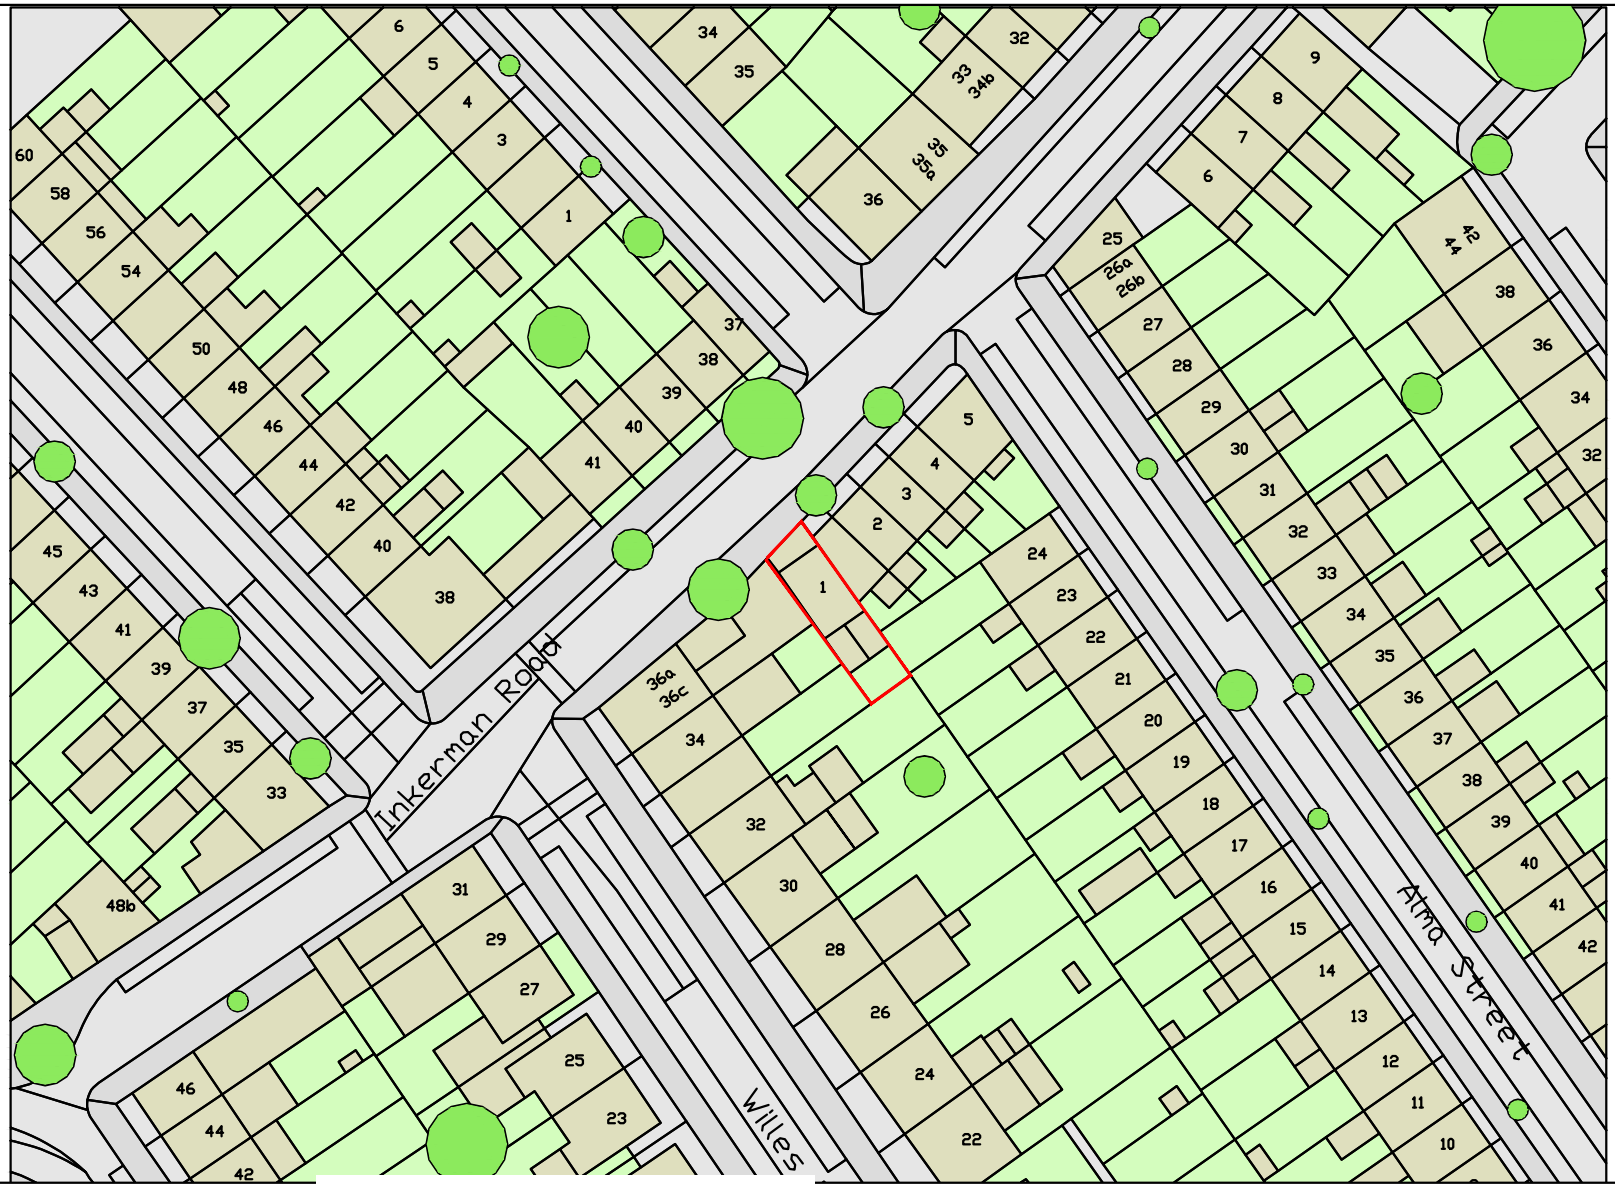

Description	Date	Initial

PRIME MERIDIAN
Architects and structural engineers

Second Floor
26A Ganton Street
London W1F 7QZ
info@prime-meridian.co.uk
T 020 7494 3522
F 020 7494 3533

The Priory, Draycott Rd
Shepton Mallet
Somerset BA4 5HS
www.prime-meridian.co.uk
T 01749 34 66 99
F 01749 34 66 77

Date: OCT 2014
Scale: 1/1250 @ A4
Drawn: -

Client: **KENNY PROPERTIES**

Project: **1 INKERMAN ROAD LONDON NW5 3BS**

Title: **LOCATION PLAN**

No. **417/OS/OO**