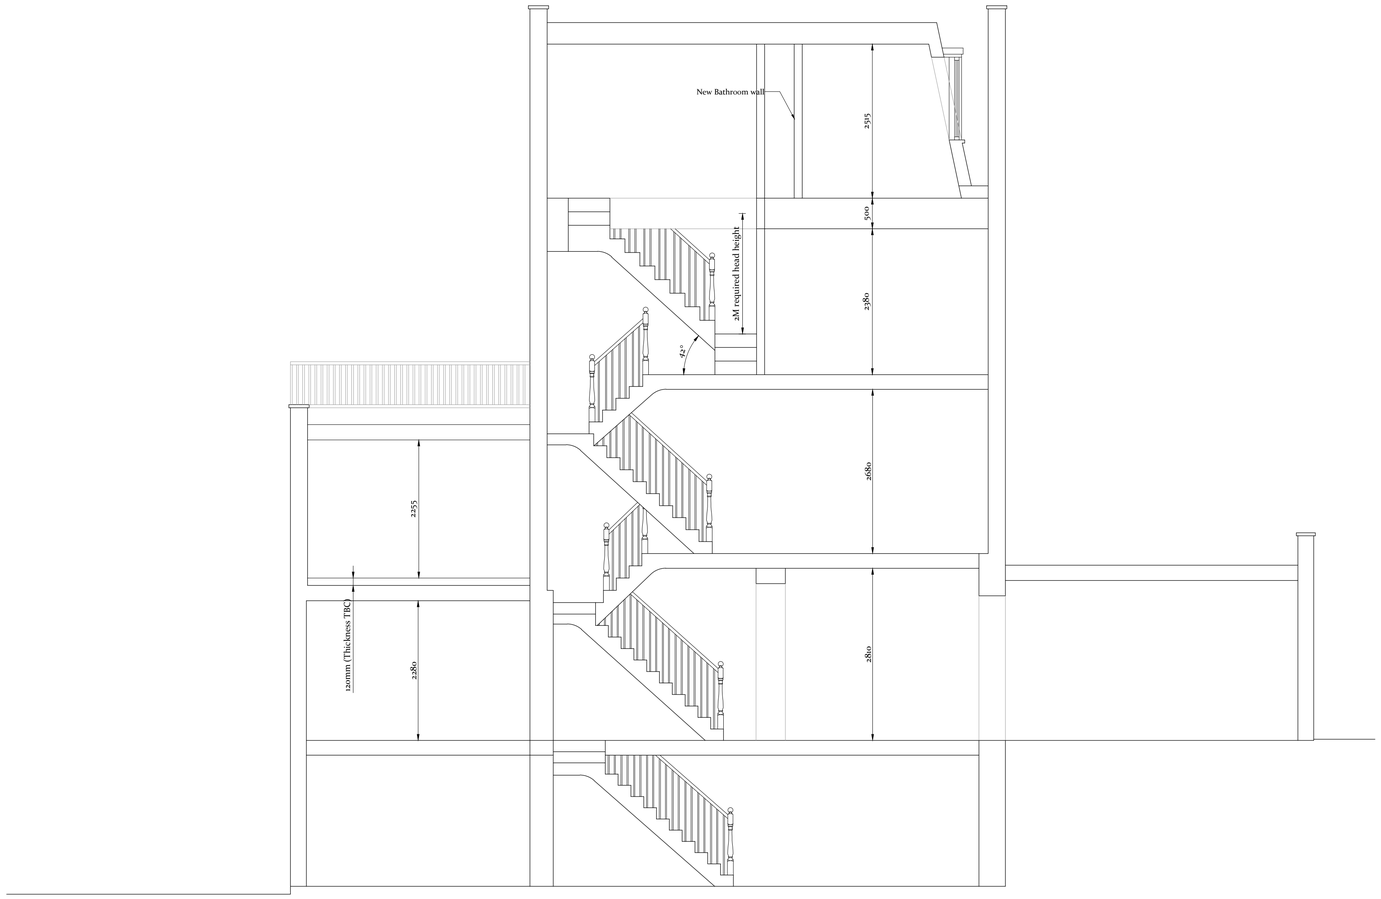


ST 15
01

PROPOSED SECTION A-A

SCALE 1:50 @ A1

0 1 2 3 4 5

SCALE 1:50 @A1

| NO. | REVISIONS | DATE |
|---|---|---|
| | | |

SITE ADDRESS:
61 TORRIANO AVE, LONDON
NW5 2SG

JOB TITLE
PROPOSED THIRD STOREY
REAR EXTENSION, REAR
THIRD FLOOR BALCONY &
LOFT CONVERSION

DRAWING TITLE
PROPOSED SECTION A-A

| SCALE | DATE | DRAWN BY |
|---|---|---|
| 1:50@A1 | 07/07/2017 | AJP |

London CAD & Survey Services
www.londoncad.co.uk
londoncadsurvey@gmail.com

| DRG NO. | REV. |
|---|---|
| 61TOR/15 | |