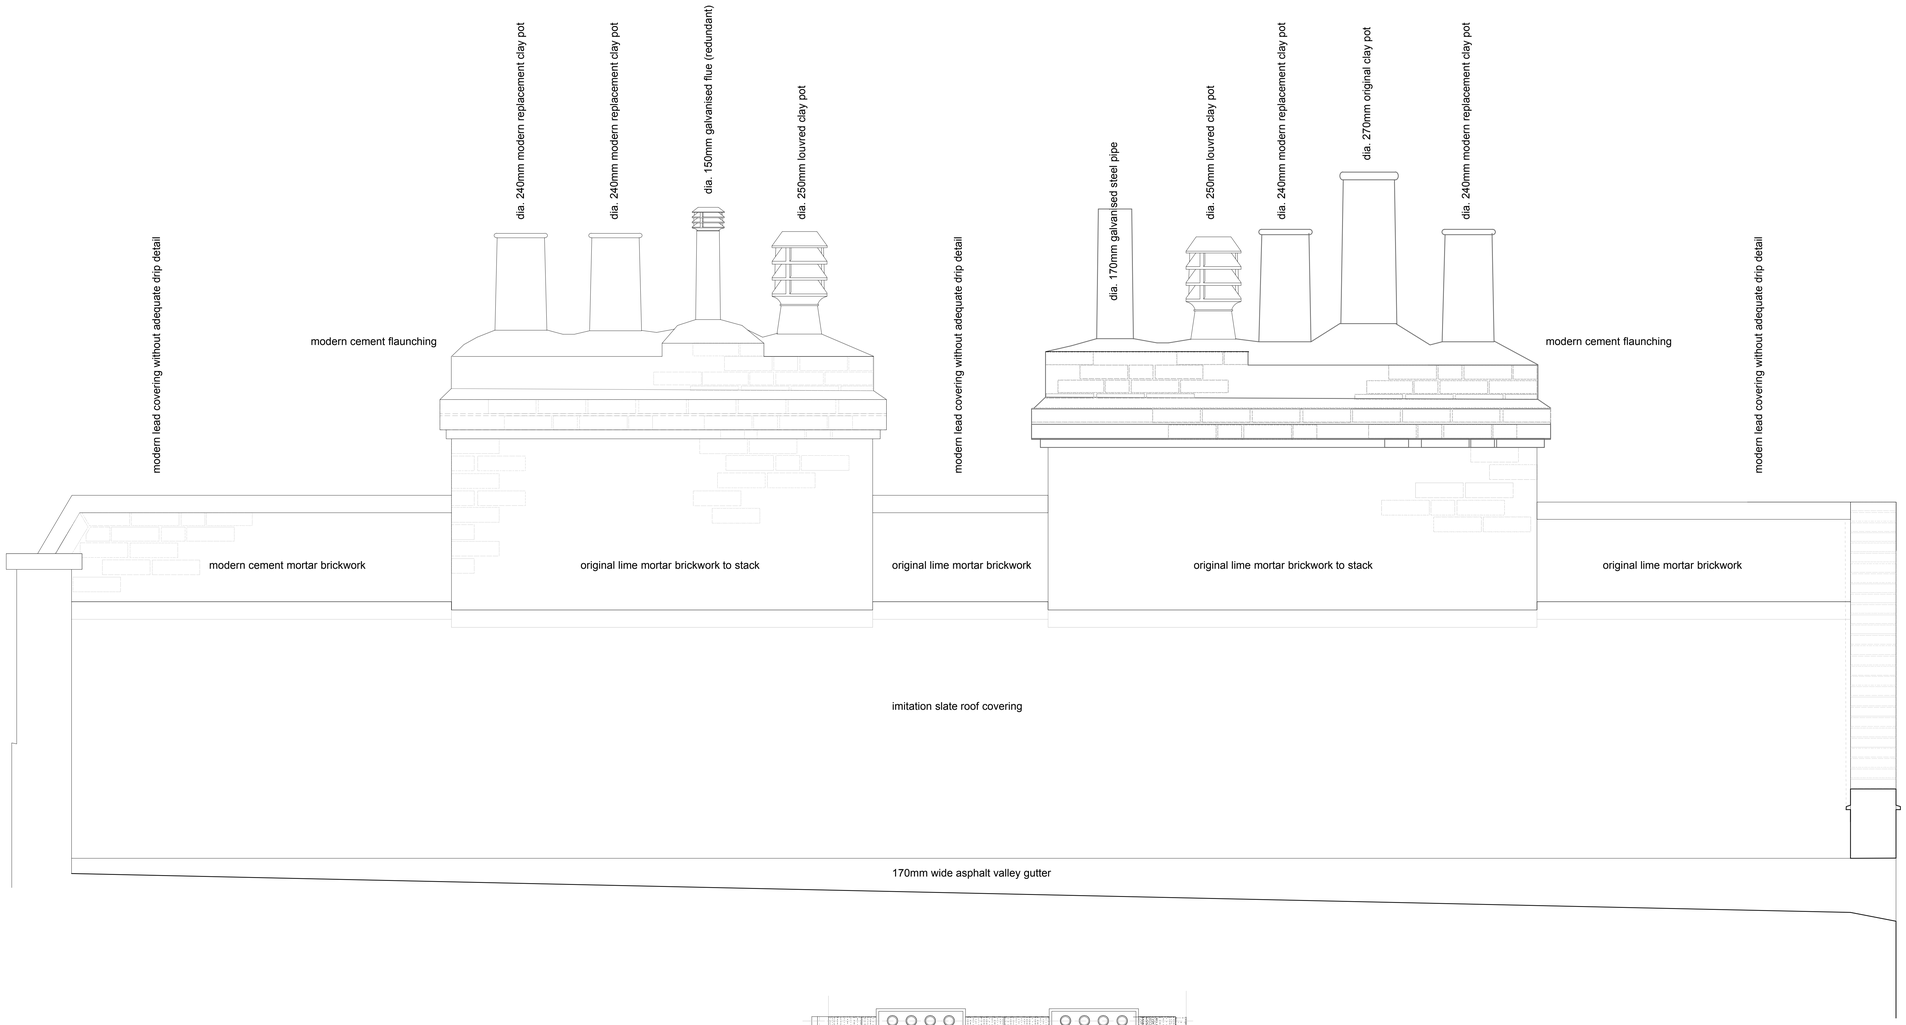

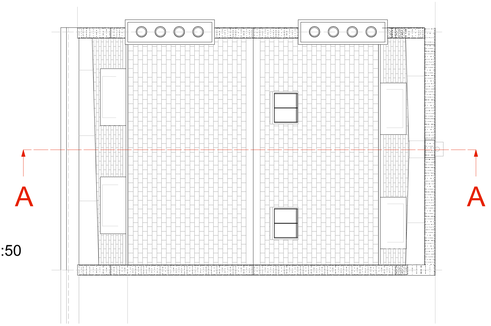

KEYPLAN 1:50

scale 1:10

0.5m 1.0m 1.5m 2.0m 2.5m

Arts Lettres Techniques Limited 2017 copyright is retained ©

arts lettres techniques ARCHITECT

Arts Lettres Techniques Limited 2017 copyright is retained ©

33A ARLINGTON ROAD LONDON NW1 7ES T: (020) 7383 4778 architect@artslettres.com

ALL DIMENSIONS MUST BE VERIFIED ON SITE

PROJECT 81B ALBERT STREET NW1 NUMBER AS 13-1 SCALE 1:10 @ A0

SUBJECT ROOF PARTY WALL ELEVATION existing REVISION DATE 07/07/17

revisions