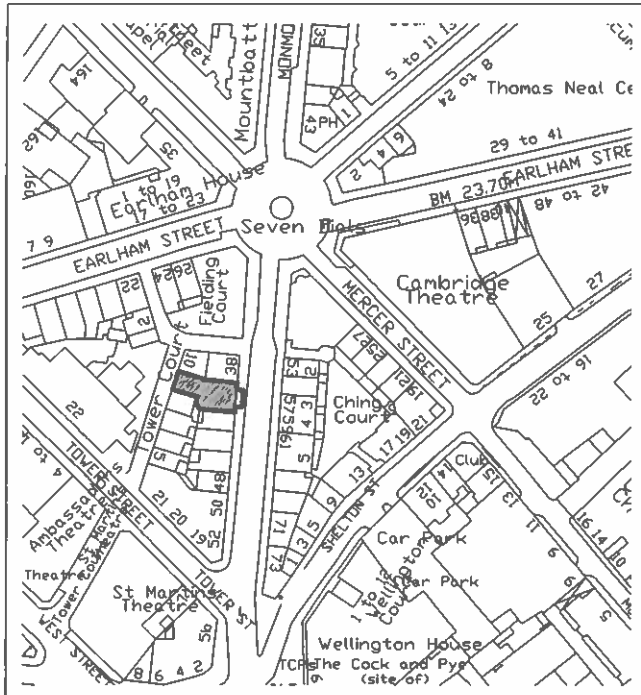

SITE LOCATION PLAN (Scale 1:1250)

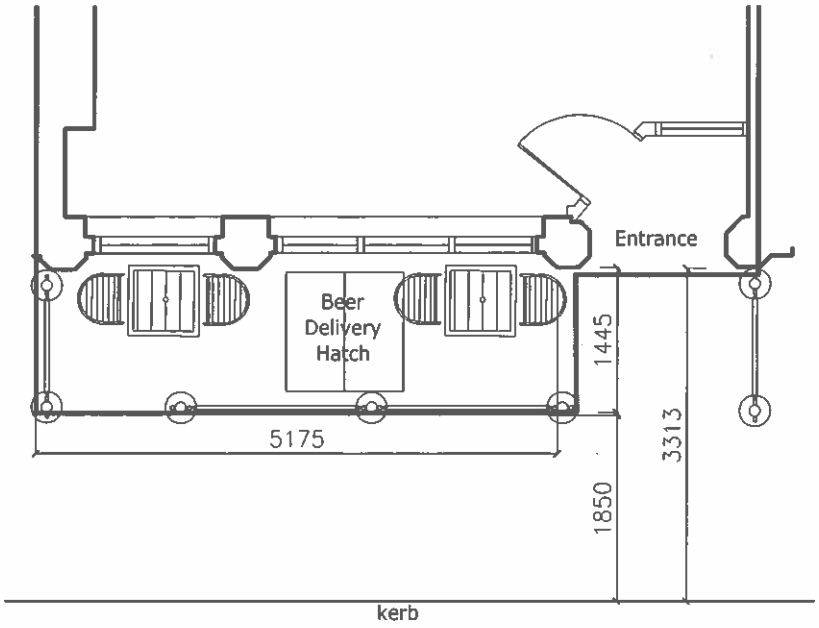

MONMOUTH STREET

PAVEMENT LAYOUT PLAN

FURNITURE STYLE

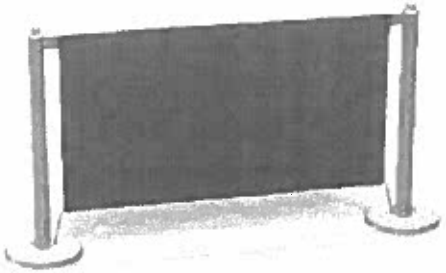

BARRIER STYLE (Colour Black)

ELEVATIONAL PHOTOGRAPH

March 2015

Rev: B

Drawing Number: 2486-03

Scale: 1:50 @A3

Project : THE TWO BREWERS
40 Monmouth Street. London.WC2H 9EP

NOTE: CONTRACTORS ARE TO CHECK ALL SIZES AND DIMENSIONS BEFORE SETTING OUT ANY SITE OR SHOPWORK ANY ERRORS OR DISCREPANCIES TO BE REPORTED AND RESOLVED BY THE SITE SPECIFIC PROJECT DESIGNER / BUILDER AND RESPECTIVE AGENTS.

Pembrook Design
Summit House, Horsecroft Road, The Pinnacles, Harlow, Essex, CM19 5BW
Tel 01279 433888. Fax 01279 433889.

NEW REVISED PLAN