NOT SCALE FROM THIS DRAWING - ALL DIMENSIONS TO BE CHECKED ON SITE PRIOR TO ANY FABRICATION / CONSTRUCTION WORK - DRAWING TO BE READ IN CONJUNCTION WITH ALL OTHER RELEVANT PROJECT INFORMATION - NOTIFY NEOBARDBURNSON ARCHITECTS LTD IMMEDIATELY OF ANY DISCREPENCIES FOUND
© COPYRIGHT IN ALL DESIGNS / DRAWINGS + DOCUMENTS PREPARED BY NEOBARDBURNSON ARCHITECTS LTD SHALL REMAIN THE PROPERTY OF NEOBARDBURNSON ARCHITECTS LTD AND MUST NOT BE REISSUED / LOANED OR COPIED WITHOUT PRIOR CONSENT

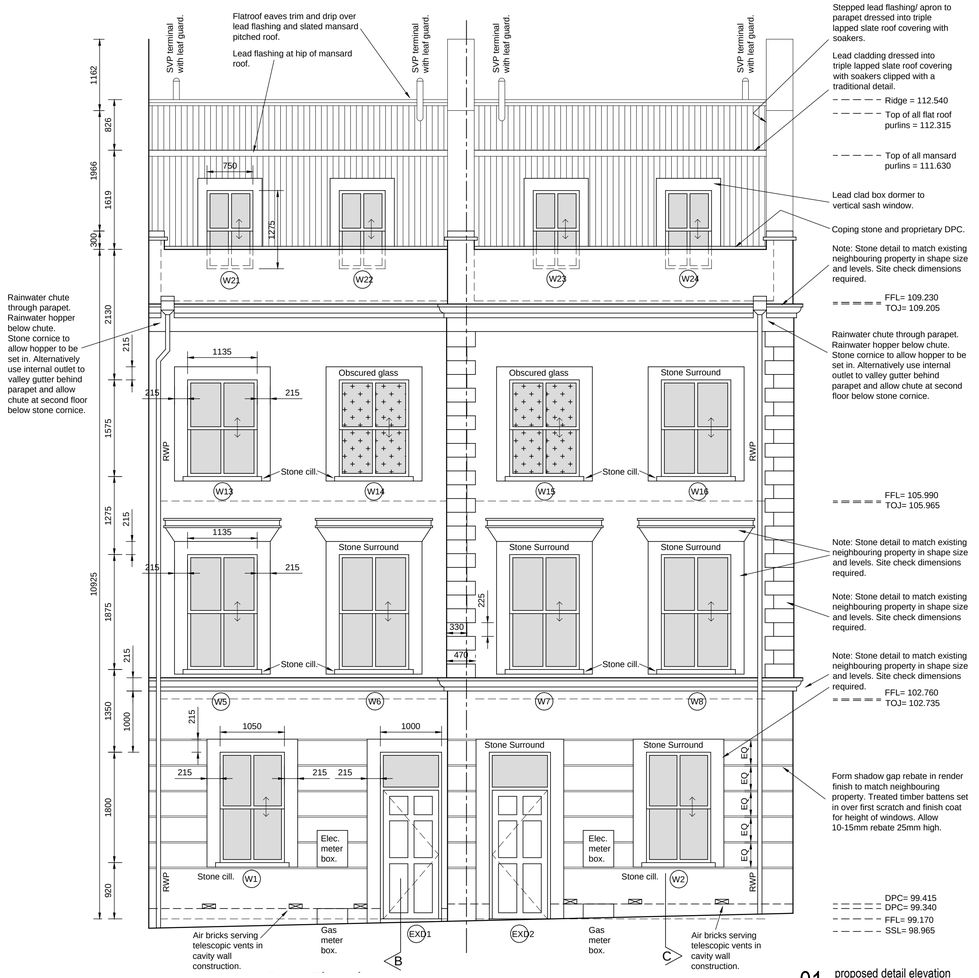

01 proposed detail elevation
scale - 1 : 50

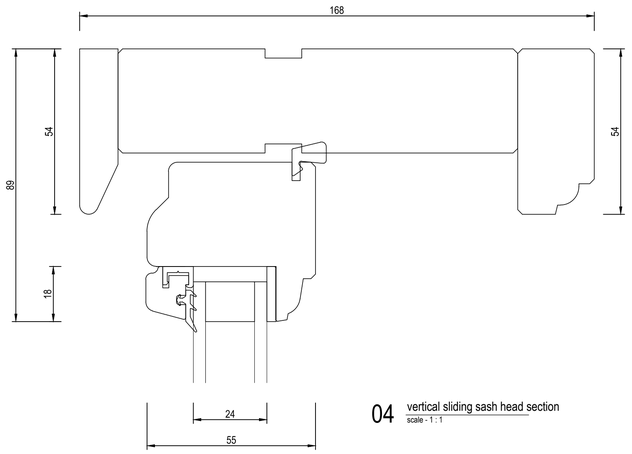

04 vertical sliding sash head section
scale - 1 : 1

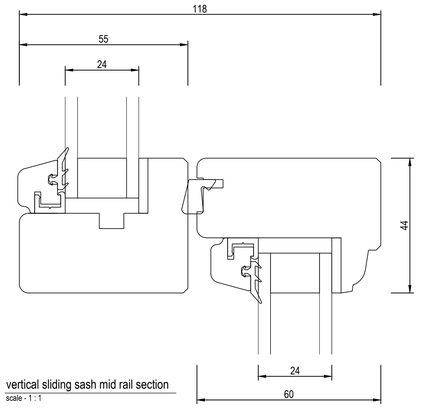

05 vertical sliding sash mid rail section
scale - 1 : 1

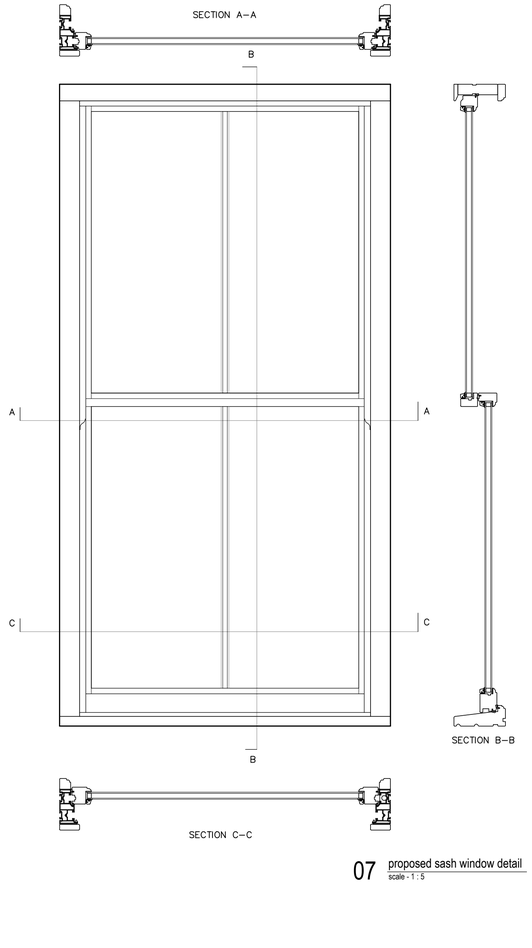

07 proposed sash window detail
scale - 1 : 5

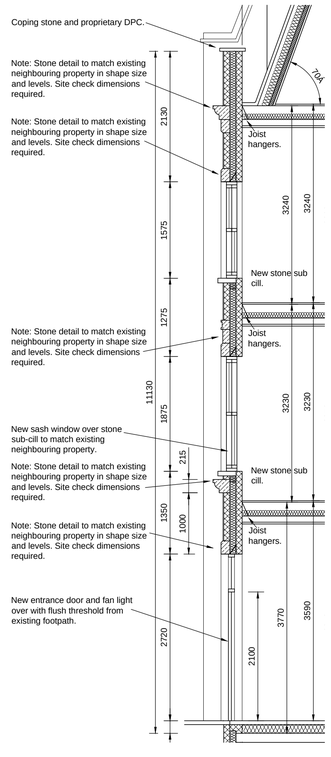

01 proposed detail section
scale - 1 : 50

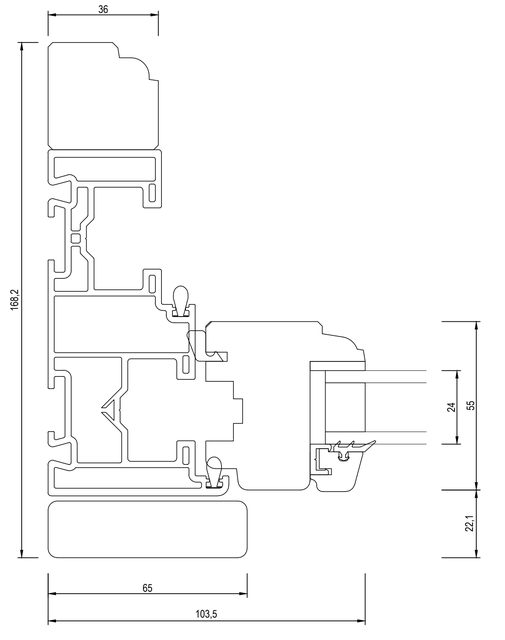

03 vertical sliding sash jamb section
scale - 1 : 1

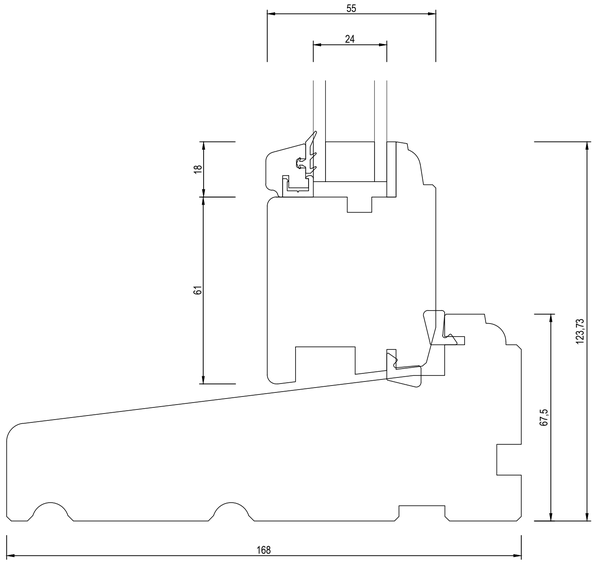

06 vertical sliding sash sill section
scale - 1 : 1

NeobardBurnson Architects

drawing status :
preliminary - planning - building regulations - comment./ approval - tender - bill of quantities - construction - as built -

Scale : as shown
Date : July 2017
Drawn : RJN

Client:
Mr Martin Cramer + Mr Steve Satwick

Job :
101 Brecknock Road

Drawing :
DETAIL DRAWING

Job No :
NB. 1029

Dwg No :
NB. 1029. 20. *

e : studio@neobardburnson.com t : 01245 392266
w w w . n e o b a r d b u r n s o n . c o m