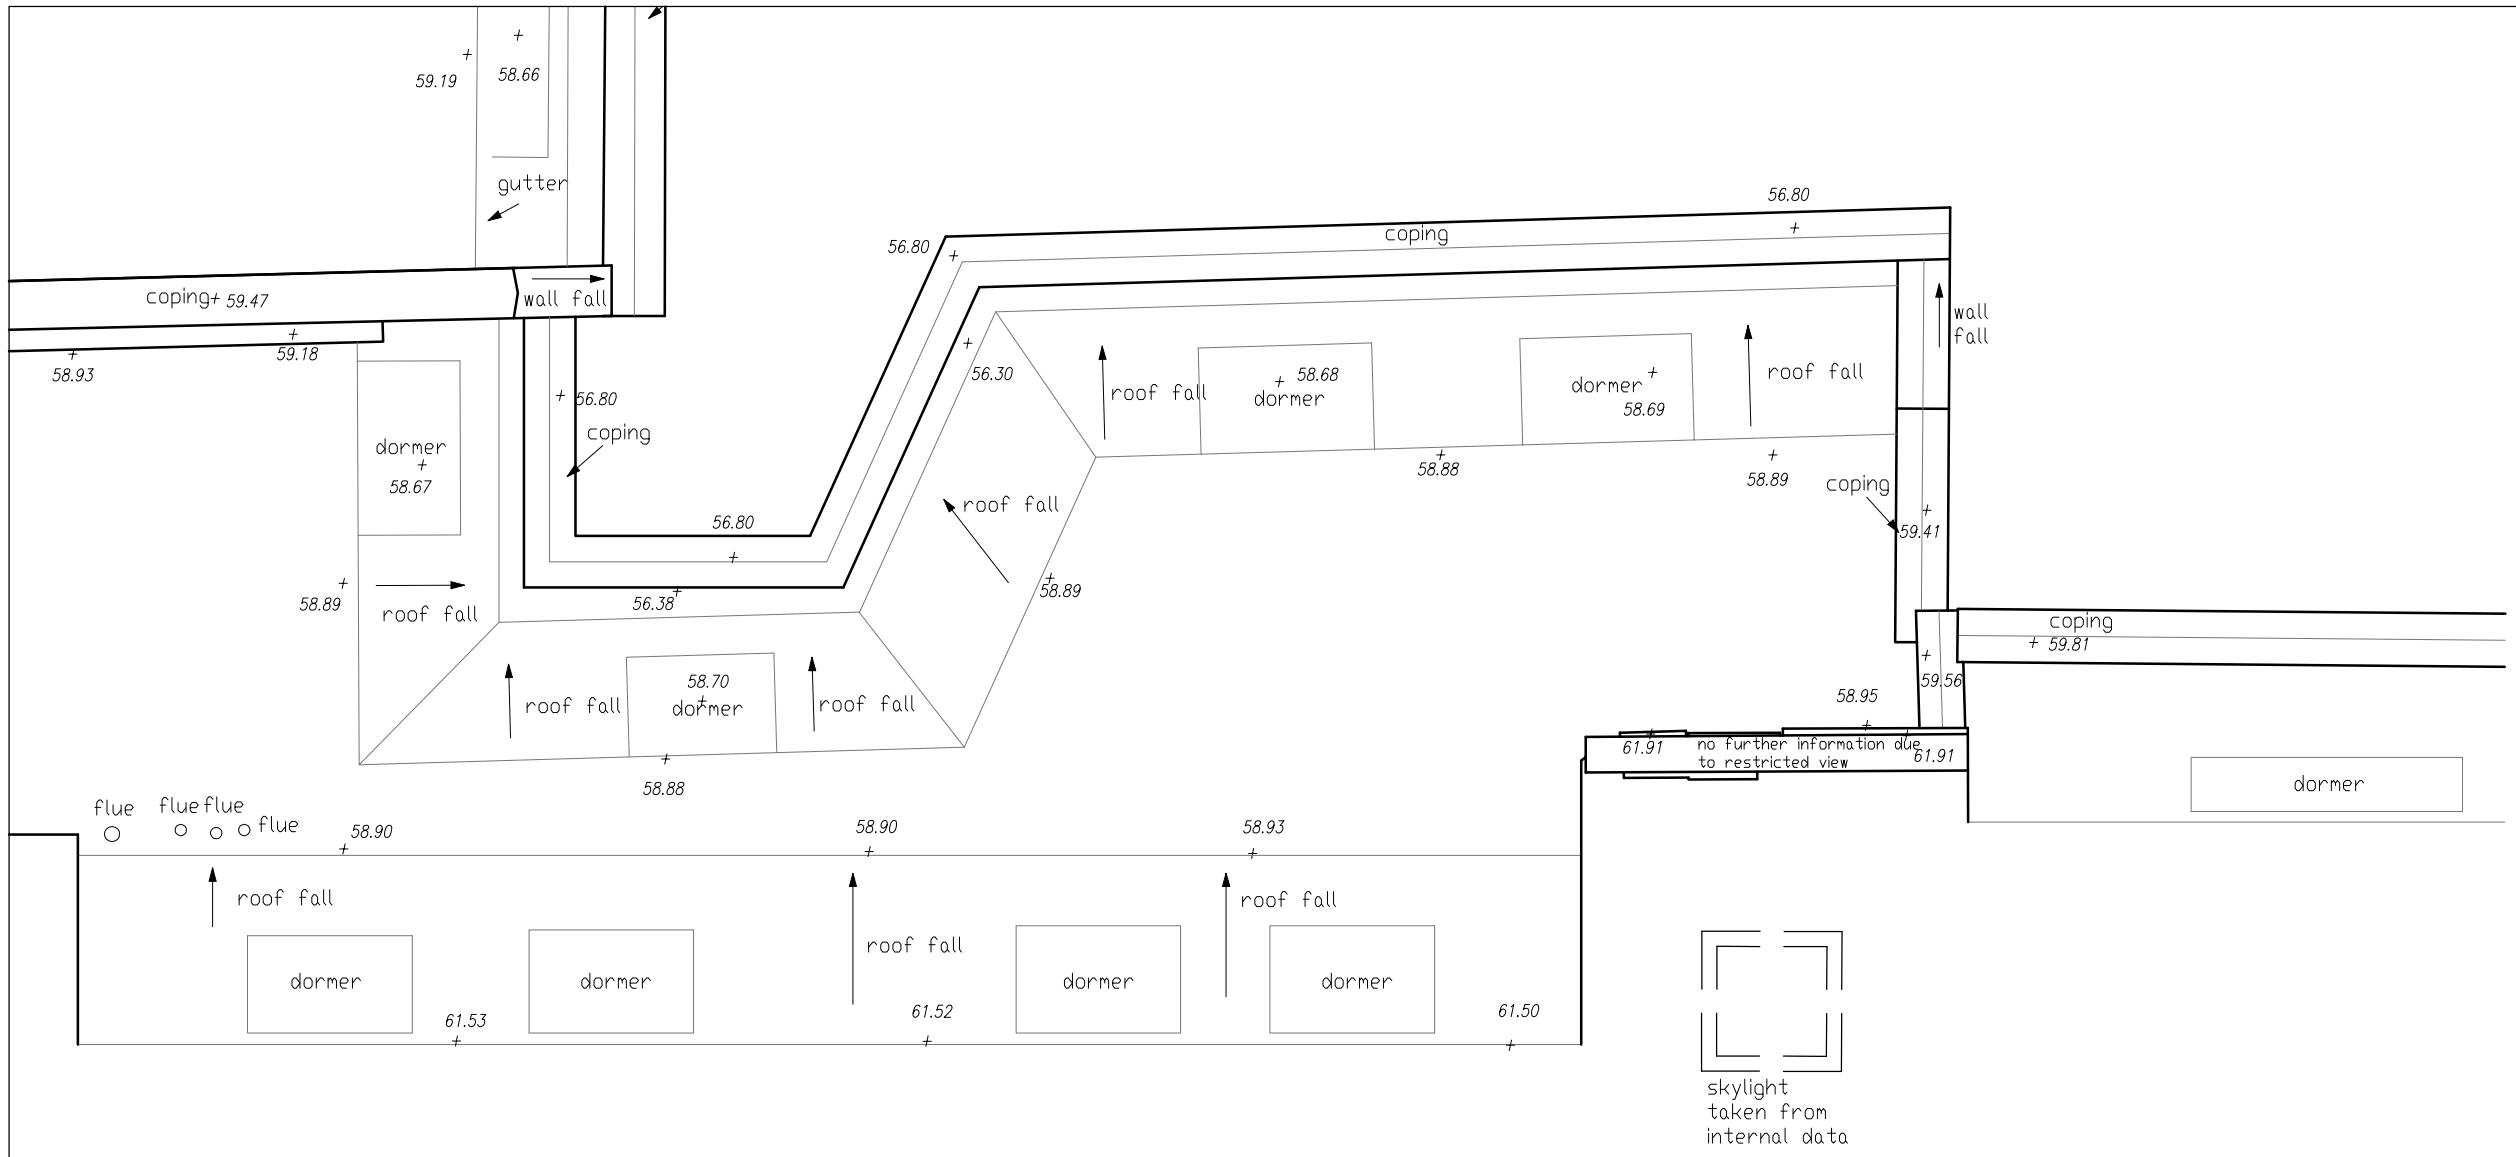

no further information
no access to upper roof

no further information
no access to upper roof

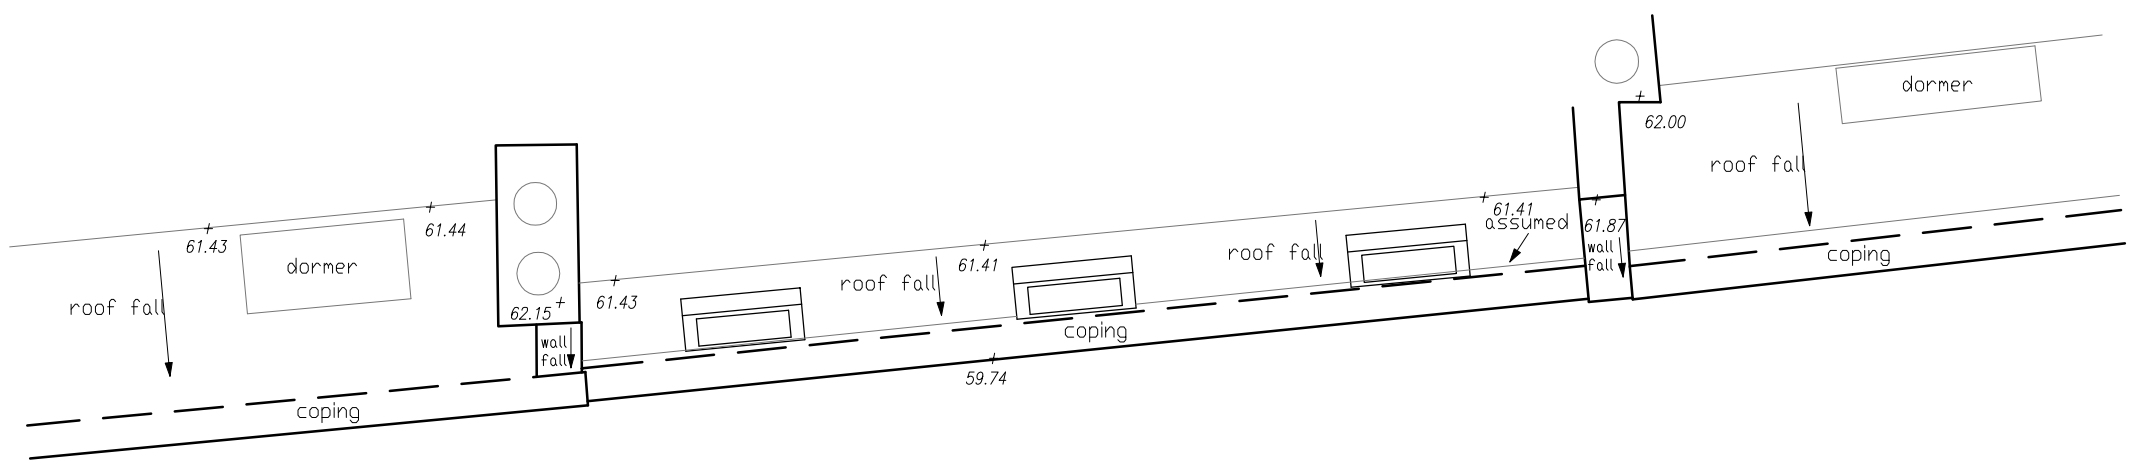

Indicative North

Scale 1:50

All dimensions to be checked onsite.
DO NOT SCALE THIS DRAWING

NOTES

© Copyright CHARLES BRICE LTD

This confidential drawing and the copyright is the property of Charles Brice Ltd and is neither to be copied in any way nor disclosed to any third party without the written consent of Charles Brice Ltd.

REVISIONS		

CHARLES BRICE LTD
95 YORK STREET
MARYLEBONE
LONDON W1H 4QG
Tel. 020 7491 1932 Fax. 020 7491 1952
Email: info@charlesbrice.co.uk
www.charlesbrice.co.uk

Title: Roof Plan
- As Existing

Project: Flat 3, Cleveland Street
London
W1T 6NT

Client: Mr & Mrs Convert

Scale	Date	Drawn By
1:50@A3	June 2017	.VB
Job Number	Drawing Number	Revision
910	EX.02	*