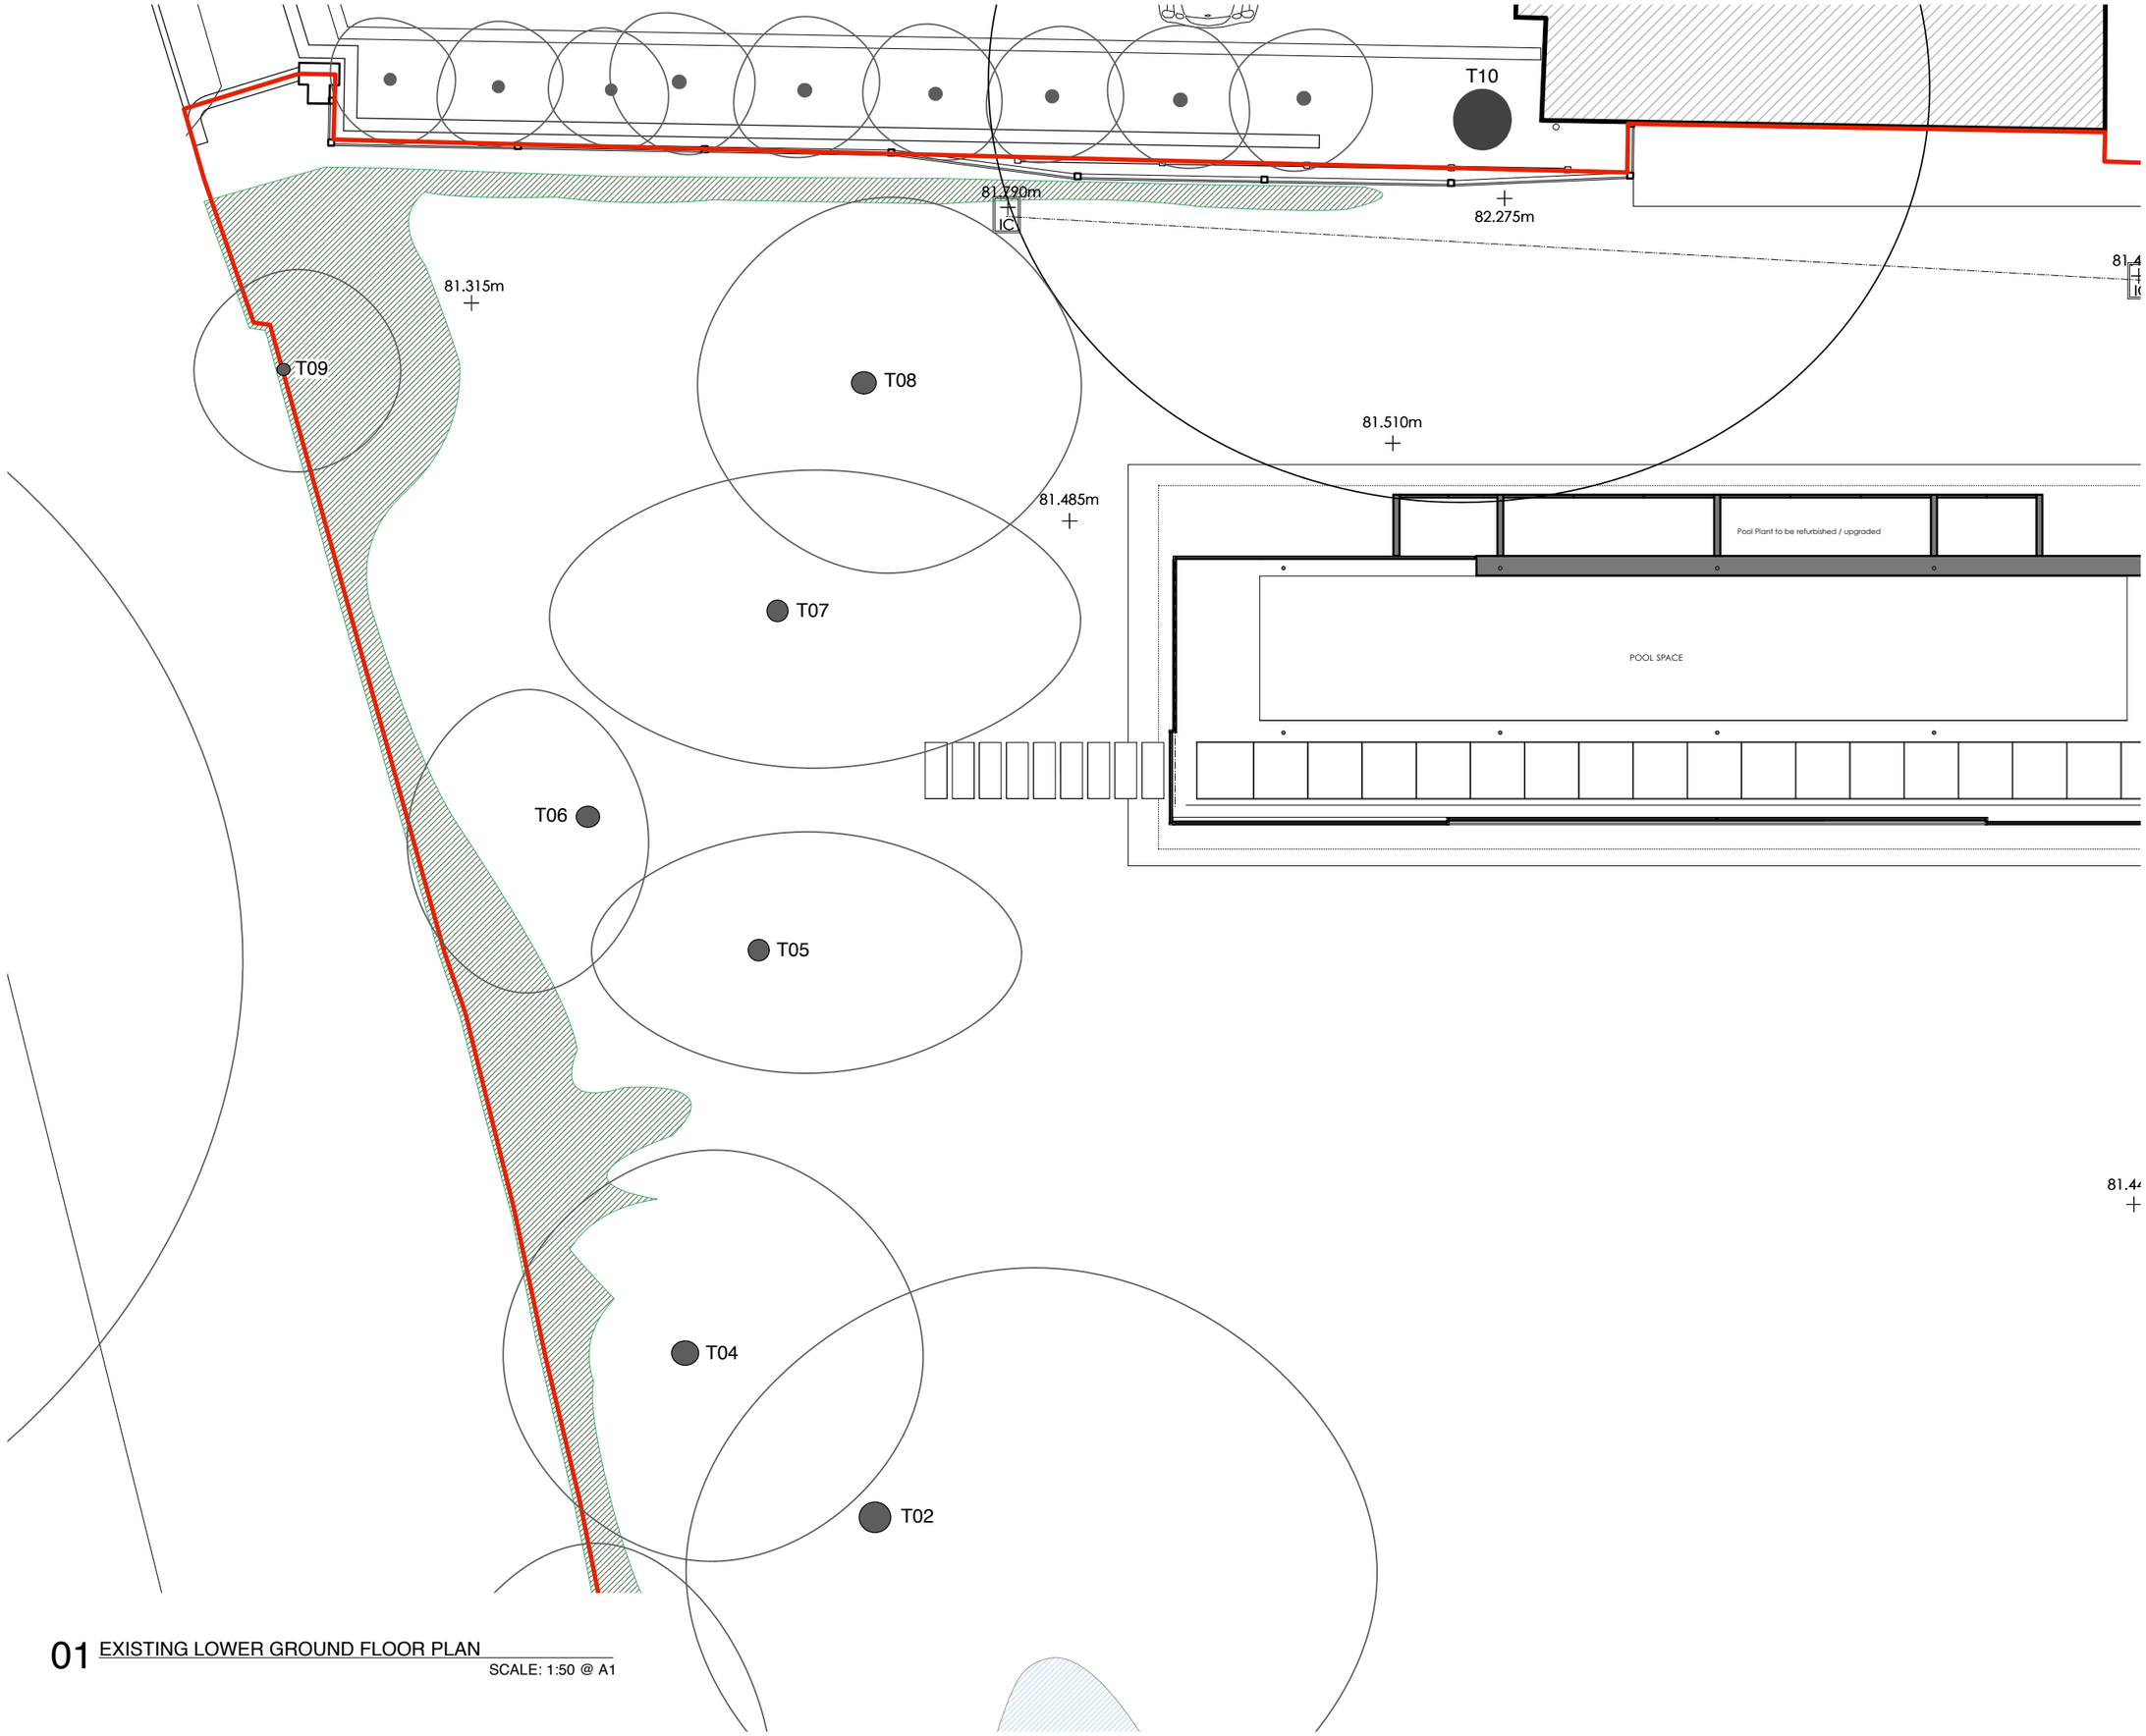

01 EXISTING LOWER GROUND FLOOR PLAN

SCALE: 1:50 @ A1

General Notes:

THIS DRAWING IS NOT TO BE SCALED. ALL DIMENSIONS TO BE CHECKED ON SITE, ANY DISCREPANCIES TO BE VERIFIED WITH THE ARCHITECT.

No.	Date	Revision Notes

SOUP

www.souparchitects.com
studio@souparchitects.com

London
The Studio, 198, Blackstock Road,
Highbury, London. N51EN
+44(0)20 7354 1729

Guernsey
The Loft, Upper Mansell Street,
St. Peter Port, Guernsey. GY1 1LY
+44(0)7781 147 667

Project Address
WALLACE HOUSE
FITZROY PARK
LONDON
N6 6HT

Drawing Title
LOWER GROUND FLOOR PLAN

SURVEY

Drawn By
PW

Reviewed By

Scale
1:50@A1 / 1:100@A3

Project No.	Drawing No.	Status	Revision No.
299	101	EX	00

Date
JUNE 14

Signed

COPYRIGHT SOUP ARCHITECTS LTD.