© 2010 **Buchanan Associates Architects Ltd.**

The information contained in this drawing is the copyright of Buchanan Associates Architects Ltd. and must not be used in whole or in part without the express written approval of Buchanan Associates Architects Ltd.

REVISIONS		DATE	BY	CHKD
-	-	-	-	-

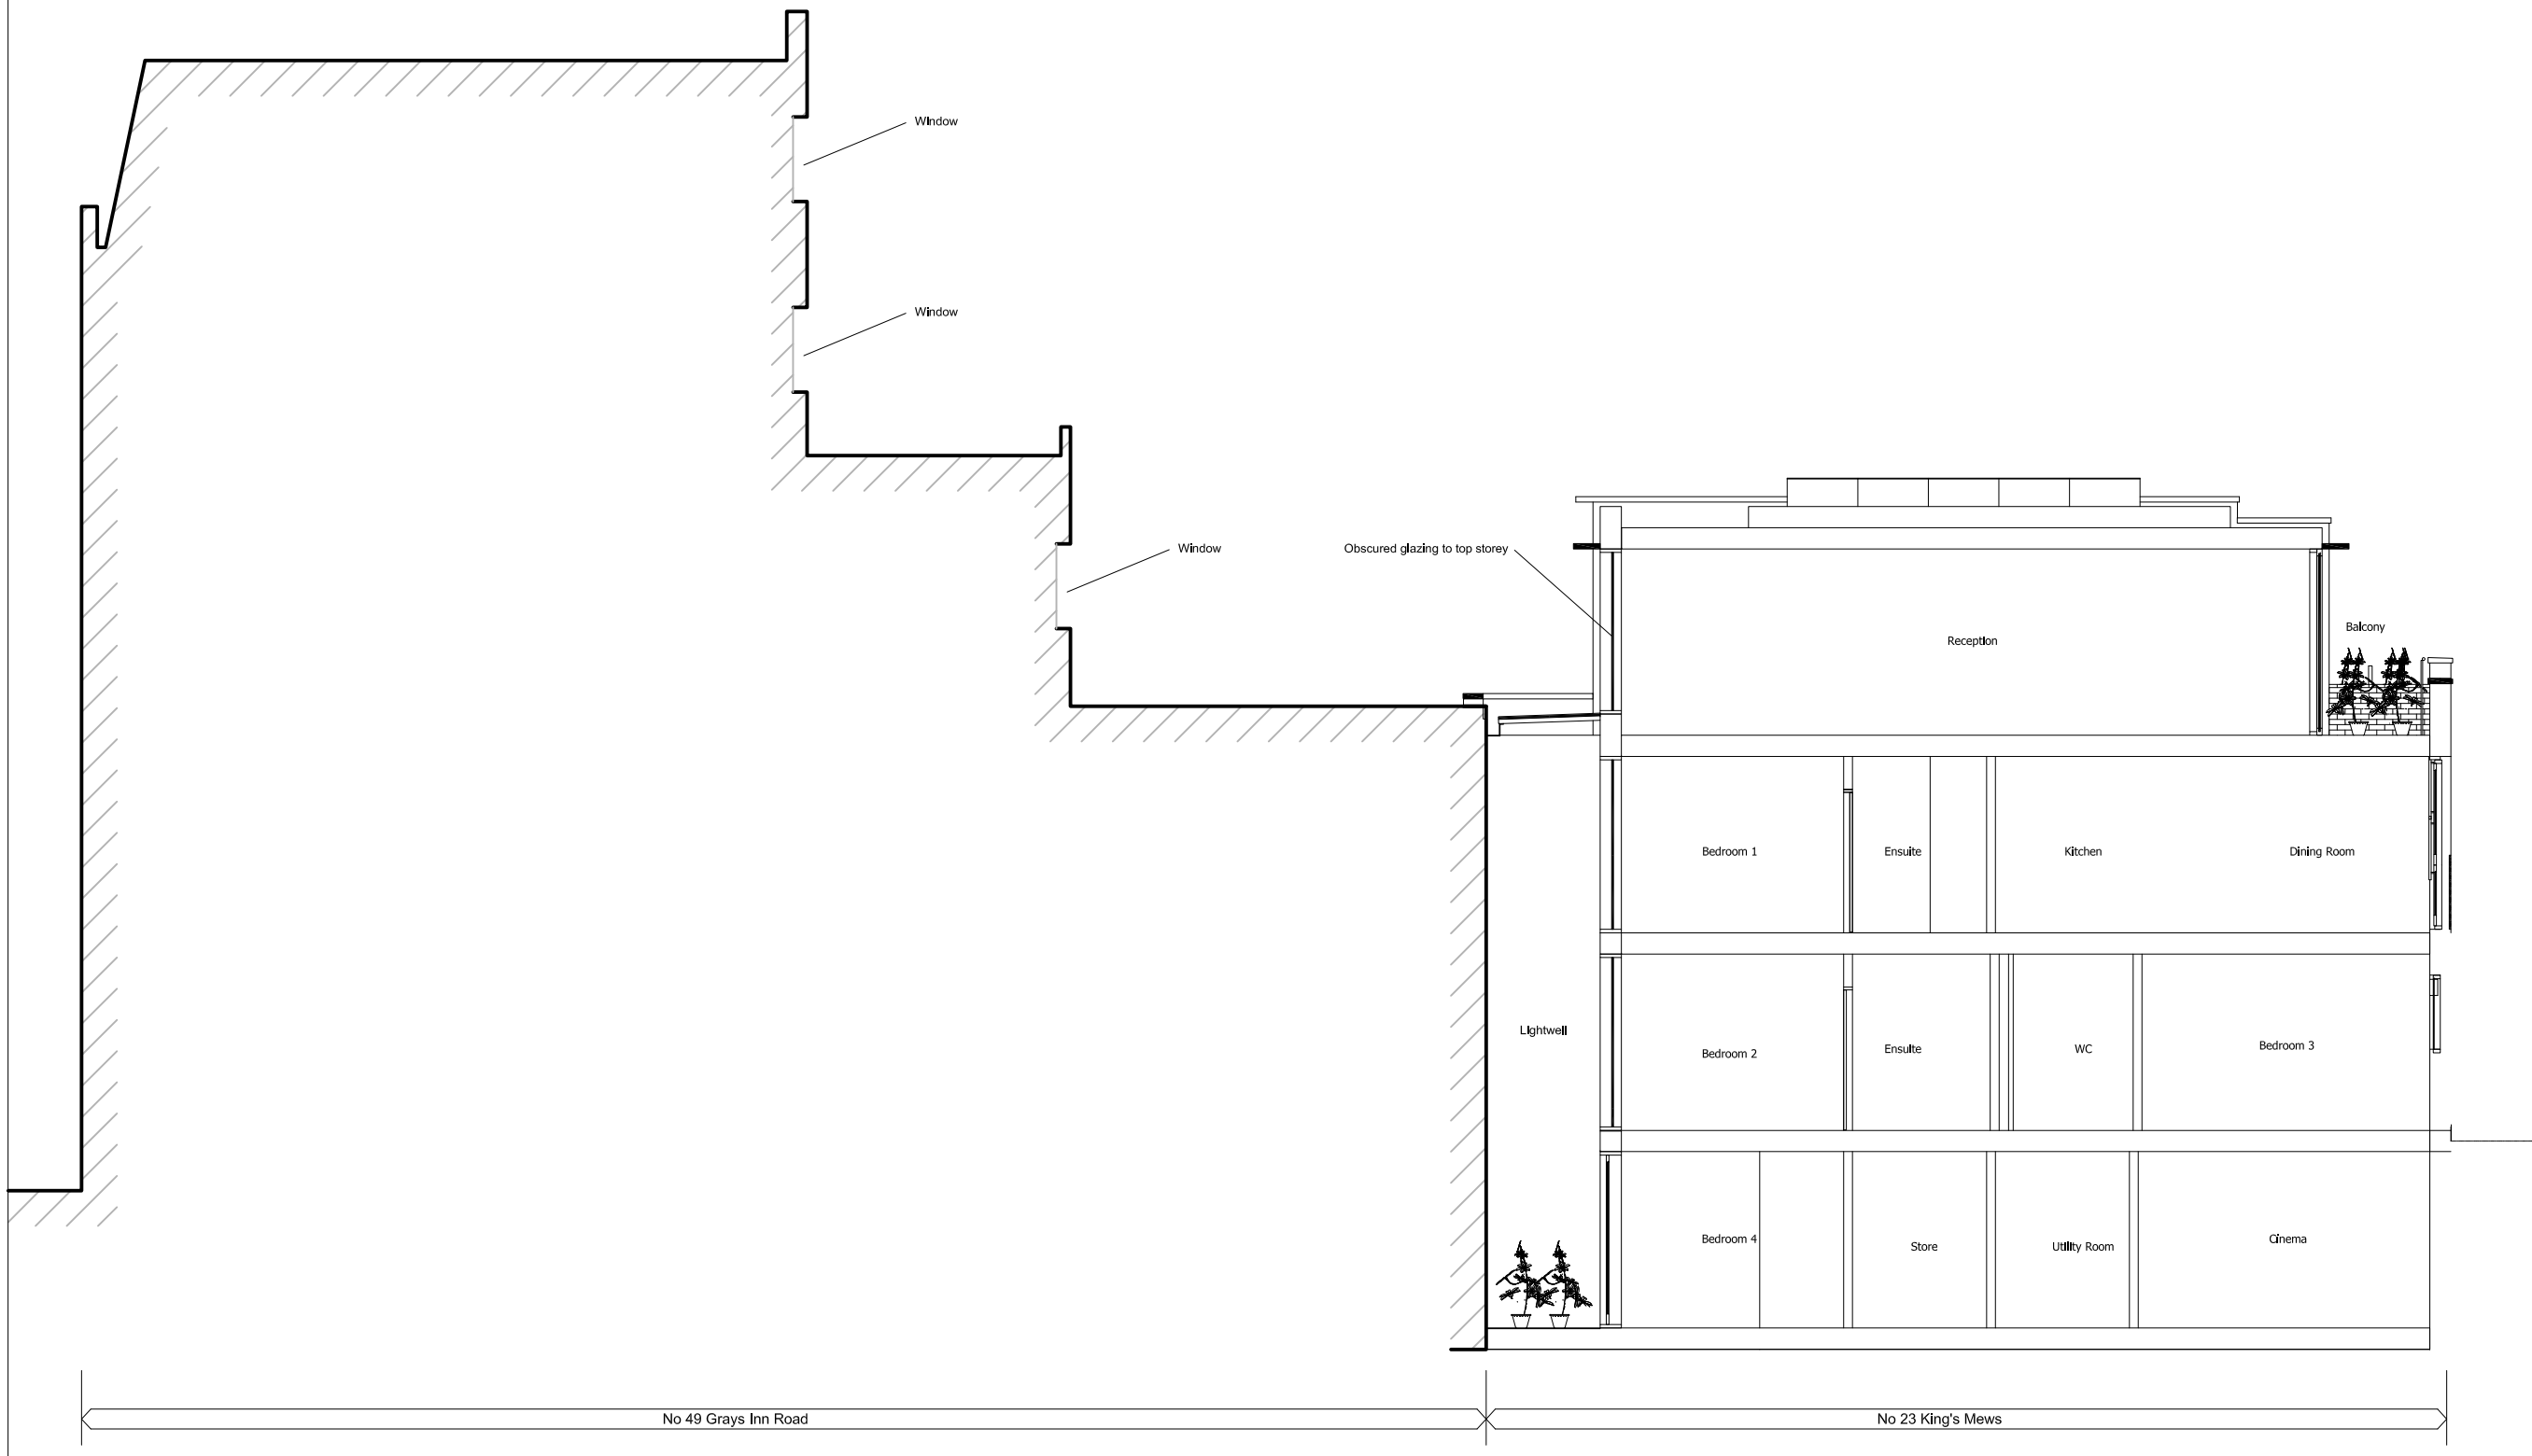

STATUS

Planning

KEY PLAN

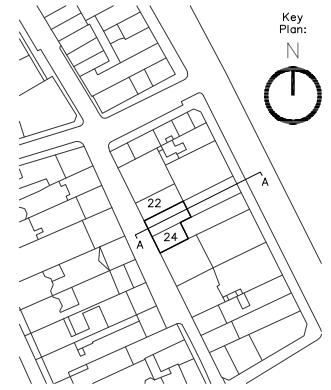

BUCHANAN ASSOCIATES
architects + interior designers

13 Grosvenor Gardens
London SW1W 0BD
t: 020 7592 7247
f: 020 7828 5643
email: mail@buchanandarchitects.co.uk

PROJECT

Queens Gate Holdings

23-24 King's Mews WC1N 2JB

TITLE

Section AA

Proposed

SCALE
1:100@A3

DATE
15/01/2012

DRAWN	CHECKED
SAH	-

PROJECT NO	DRAWING NO	REV
0645	L(PL) 023	P1