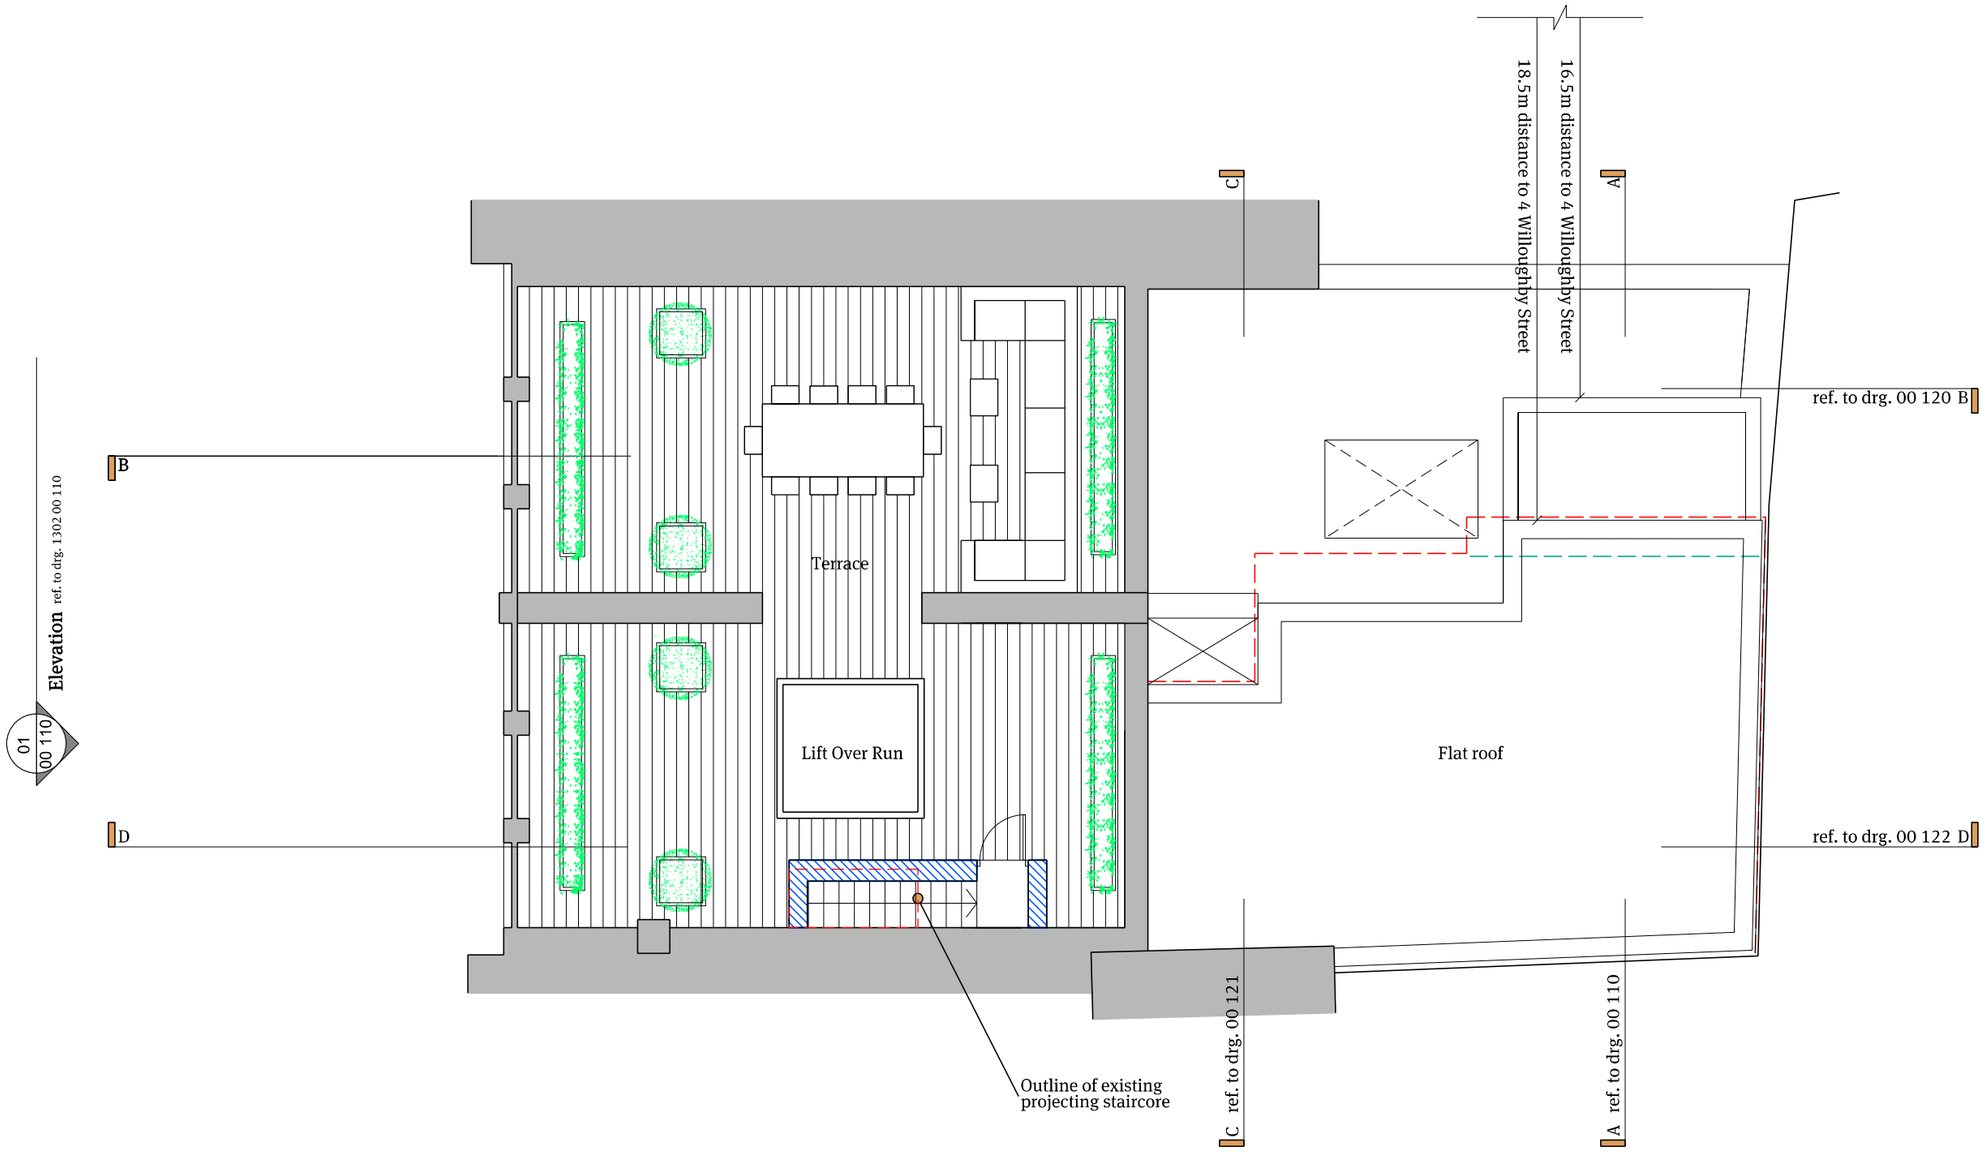

01 Proposed Roof Plan
1:100@A3

Legend:

- New Proposed Walls
- Proposed Outline of Extension - Previous Pre -Advice Application Submission
- Outline of planning submission revision A.

Notes

All dimensions must be checked and Papa Architects are to be informed of any discrepencies prior to construction. Any DWG's issued by PAPA architects are to be read in conjunction with the associated PDF versionsThis drawing and any of the details therein remain the copyright of Papa Architects Ltd. All drawings prepared by Papa Architects are not to be used for any submissions, area schedule calculations or used by any other Persons or Companies other than Papa Architects Ltd unless written consent has been given by Papa Architects Ltd.

Rev	Date	Reason For Issue	Chk
B	07.06.17	Planning Amendments	OT
P01	29.02.16	Pre-App Amendments	ML

0 1 2 3 m

PAPA

Papa Architects Ltd.
222 Archway Road, Highgate,
London N6 5AX
Phone. +44(0)20 8348 8411
Fax. +44 (0)20 8348 7411
www.papaarchitects.co.uk

Client

Address
36-37 Great Russell Street
London
WC1B 3PP

Drawing title
Proposed Roof Plan

Project No.	Date	Scale
1302a	July 17	1:100 @ A3

Drawing No.	Current Rev
00-106	C