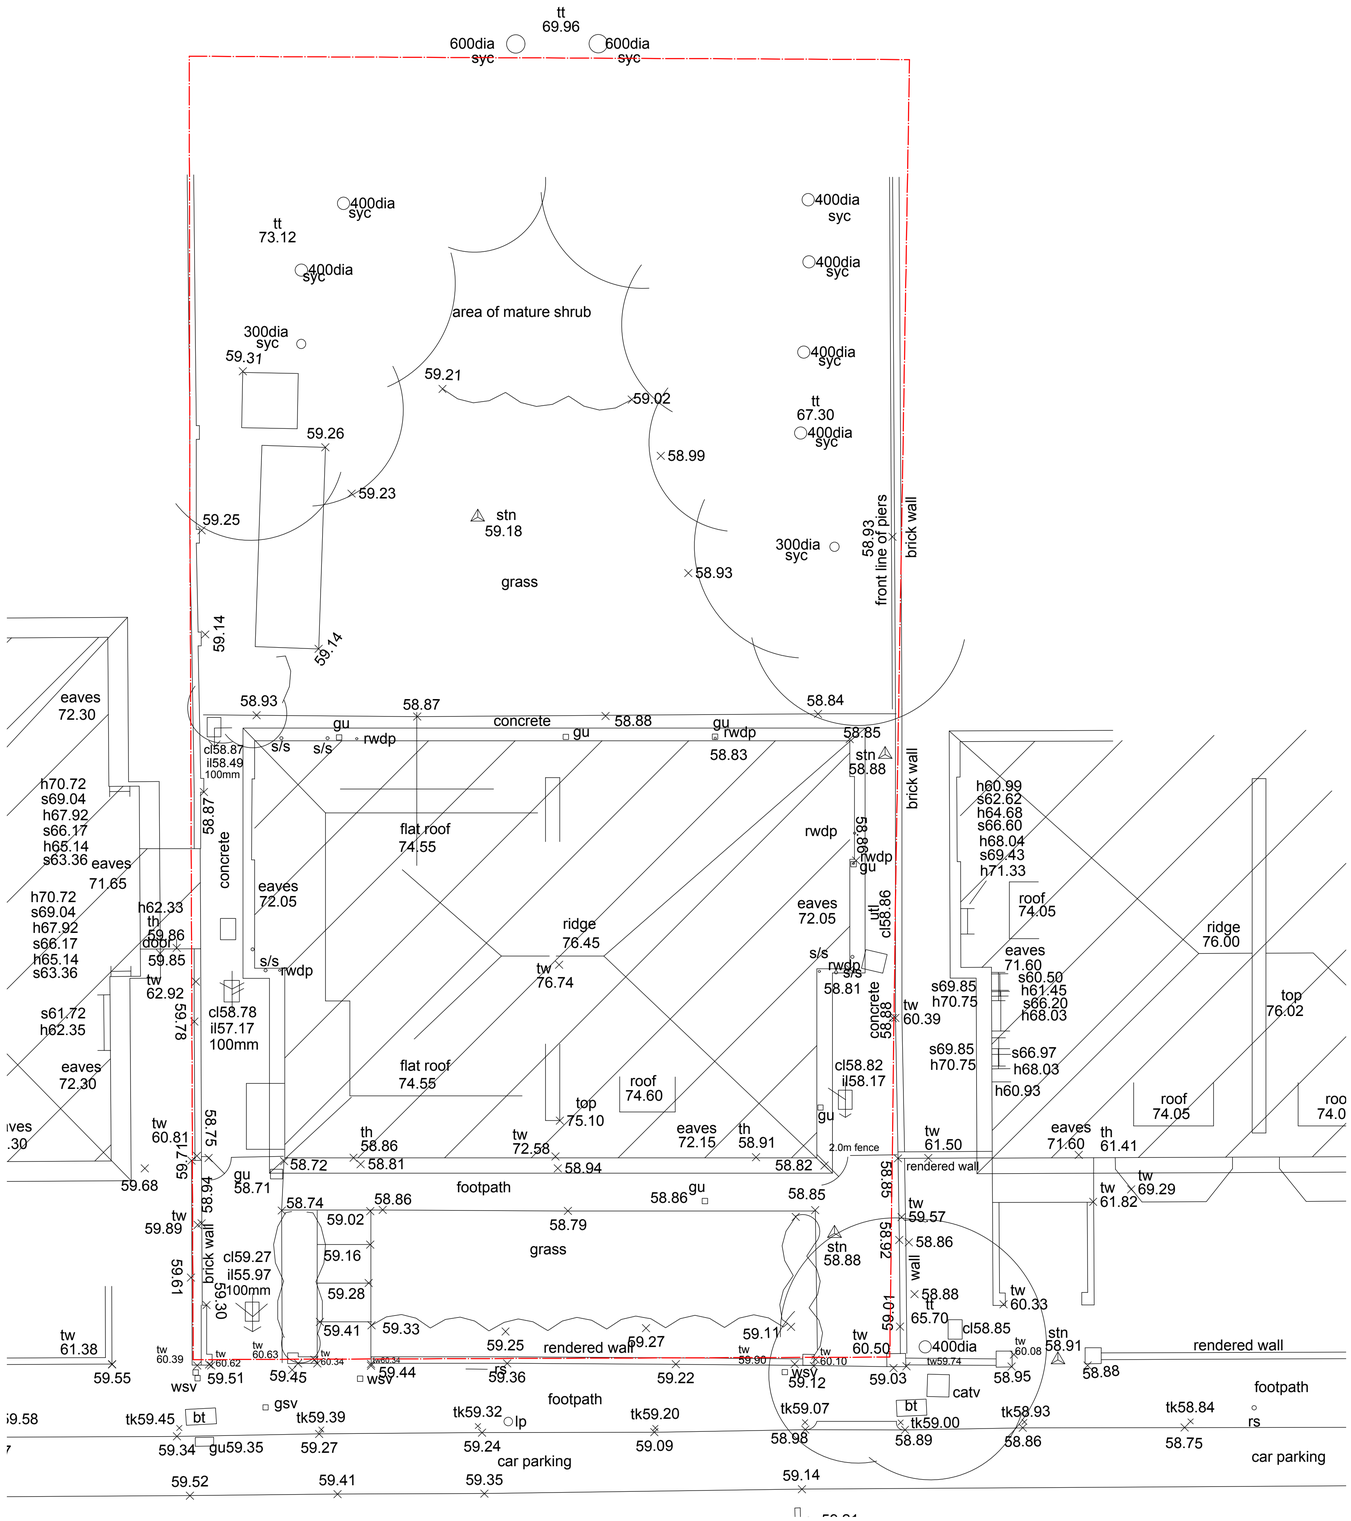

01 TOPOGRAPHICAL SURVEY
SCALE 1:100

(c) Crown Copyright and database rights 2014. Ordnance Survey Licence 100031961
Reproduction in whole or in part is prohibited
without the prior permission of Ordnance Survey.

02 LOCATION PLAN
SCALE 1:1250

SITE BOUNDARY

NOTE: SITE BOUNDARY ILLUSTRATED ON DRAWING DEFINED BY OS MAP DATA RATHER THAN SURVEY DATA

© john pardey architects

- Do not Scale. Used figured dimensions only.
- All dimensions to be checked on site.
- All drawings to be read in conjunction with engineer's drawings. Any discrepancies between consultants drawings to be reported to the Architect before any work commences.
- The Contractor's attention is drawn to the Health & Safety matters identified in the Health & Safety plan and on drawings as being potentially hazardous.
- These items should not be considered as a full and final list.
- The Work Package Contractor's normal Health & Safety obligations still apply when undertaking constructional operations both on and off site.

rev	date	initials	description

drawing:
LOCATION PLAN + TOPOGRAPHICAL SURVEY

project:
5-7 LANCASTER GROVE

drawing no: 1409_1000
status code/ revision: -

status:
PLANNING

scale @ A1: 1:1250 / 1:100
date: FEB 2015

jpa
john pardey architects
Beck Farm Studio St Leonards Road
East End Lymington Hampshire SO41 5SR
www.johnpardeyarchitects.com 01590 626465