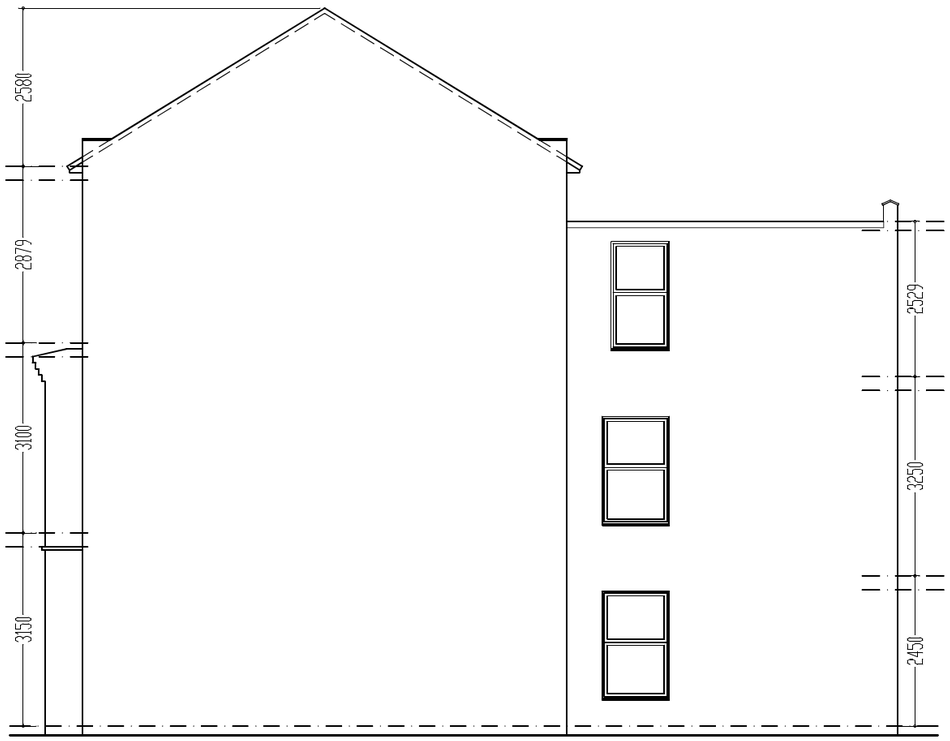

EXISTING LEFT SIDE ELEVATION

Metres

0 2 4 6 8 10

Scale: 1:100

NOTES

T Adebayo C.Eng
(Architecture, Design and Structure)
KEMP HOUSE
152-160 City Road
London EC1V 2NX
Tel: 07961-161810
E-mail: sales@planandbuild.net
www.planandbuild.net

Project Title
LOFT CONVERSION & ADDITION OF A REAR DORMER

Project Address
82 CONSTANTINE ROAD, NW3 2LX

Drawing Title
EXISTING LEFT SIDE ELEVATION

Date 11 AUGUST 2017

Drg No. PB-17/82CONST/06F

Scale 1:100

Print Size A3