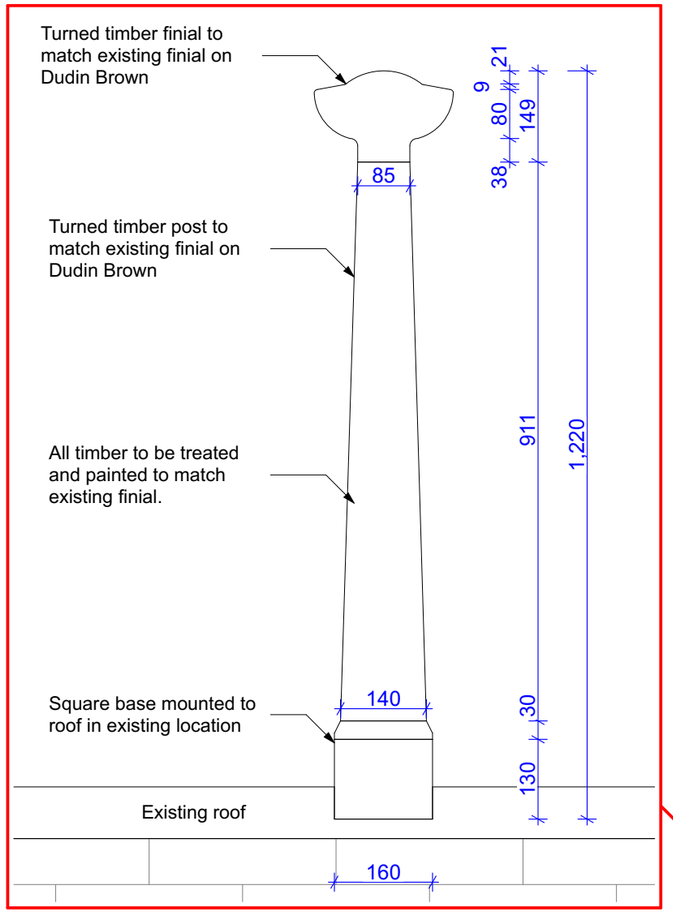

Finial Detail 1:10

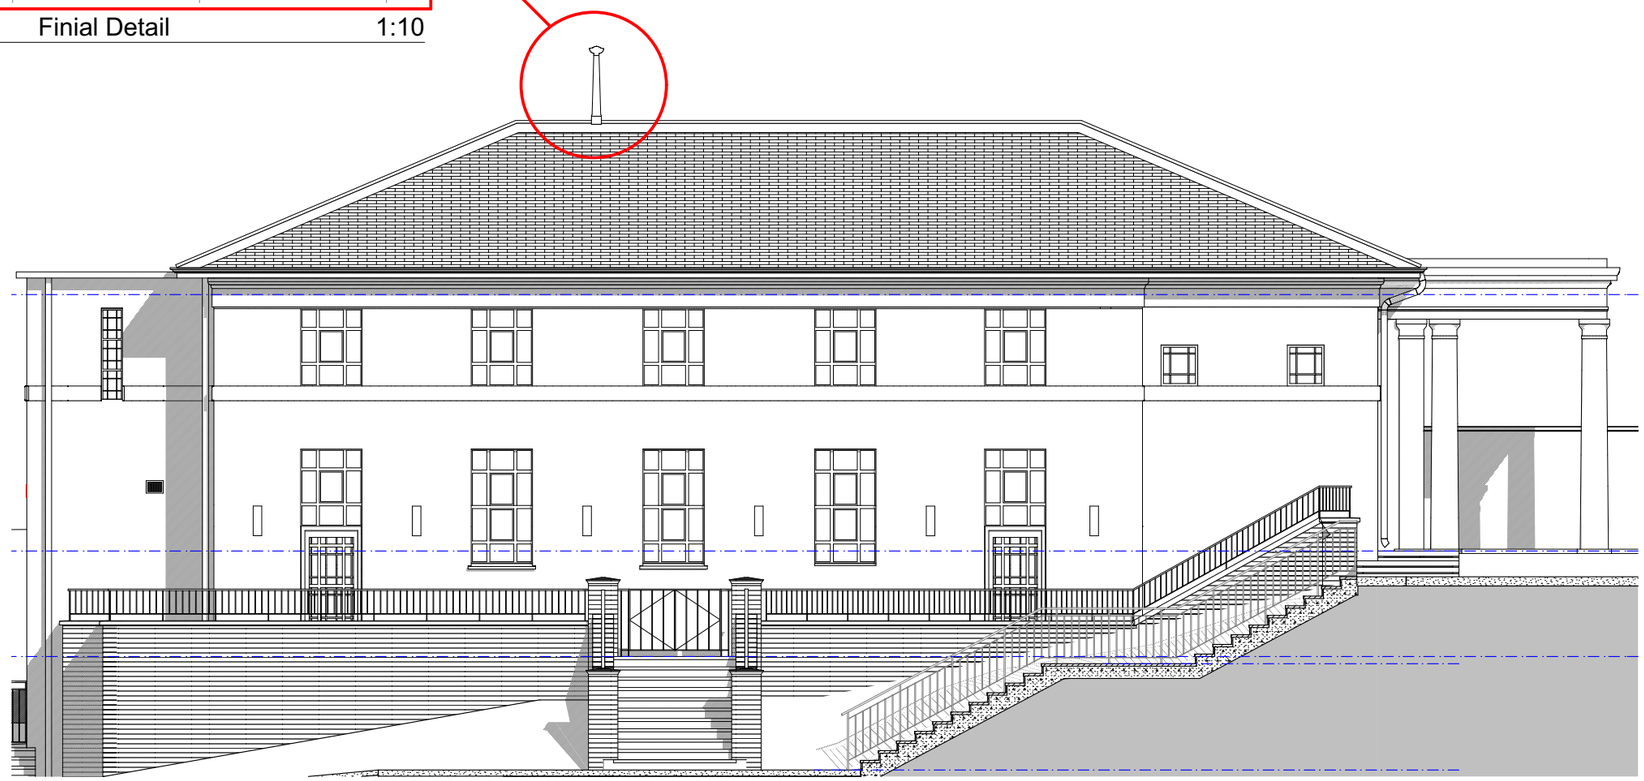

0 10 50 100mm

DIMENSION AT ORIGINAL SHEET SIZE

Contractors must check all dimensions on site. Only figured dimensions are to be worked from. Discrepancies must be reported to the Architect before proceeding © This drawing is Copyright

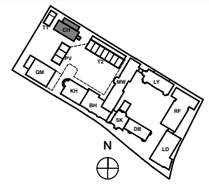

KEY PLAN

NOTE:

ALL DIMS TO BE CHECKED ON SITE PRIOR MANUFACTURING.

PLANNING

	REVISION	DR'N	CH'KD	DATE
P1	First Issue	MRR	ST	04/08/2017

A&Q PARTNERSHIP

CLIENT
MOUNT ANVIL LTD

PROJECT
KIDDERPORE AVENUE

DRAWING
Chapel
Finial Detail

SCALE 1:10, 1:100 @ A3 DATE 04/08/2017

DRAWING No.
15 230
9000-DRG-00CH-DE905

DRAWN BY
MRR
REV
P1

A&Q PARTNERSHIP (LONDON) LTD
THE LUX BUILDING, 2-4 HOXTON SQUARE, LONDON N1 6NU
Tel: 020 7613 2244 Fax: 020 7613 2642 Email:london@aqp.co.uk
ARCHITECTURE DESIGN MASTERPLANNING INTERIORS