General Notes

Do not scale drawings. Dimensions govern.
All dimensions are in millimetres unless noted otherwise.
All dimensions shall be verified on site before proceeding with the work.
PTAL shall be notified in writing of any discrepancies.

All dimensions are to / from concrete structure to metal stud unless otherwise noted.
Dimensions noted # suffix are to / from Structural Engineers' grid lines to structure.
Dimensions noted * suffix are to / from wall finishes where applicable.

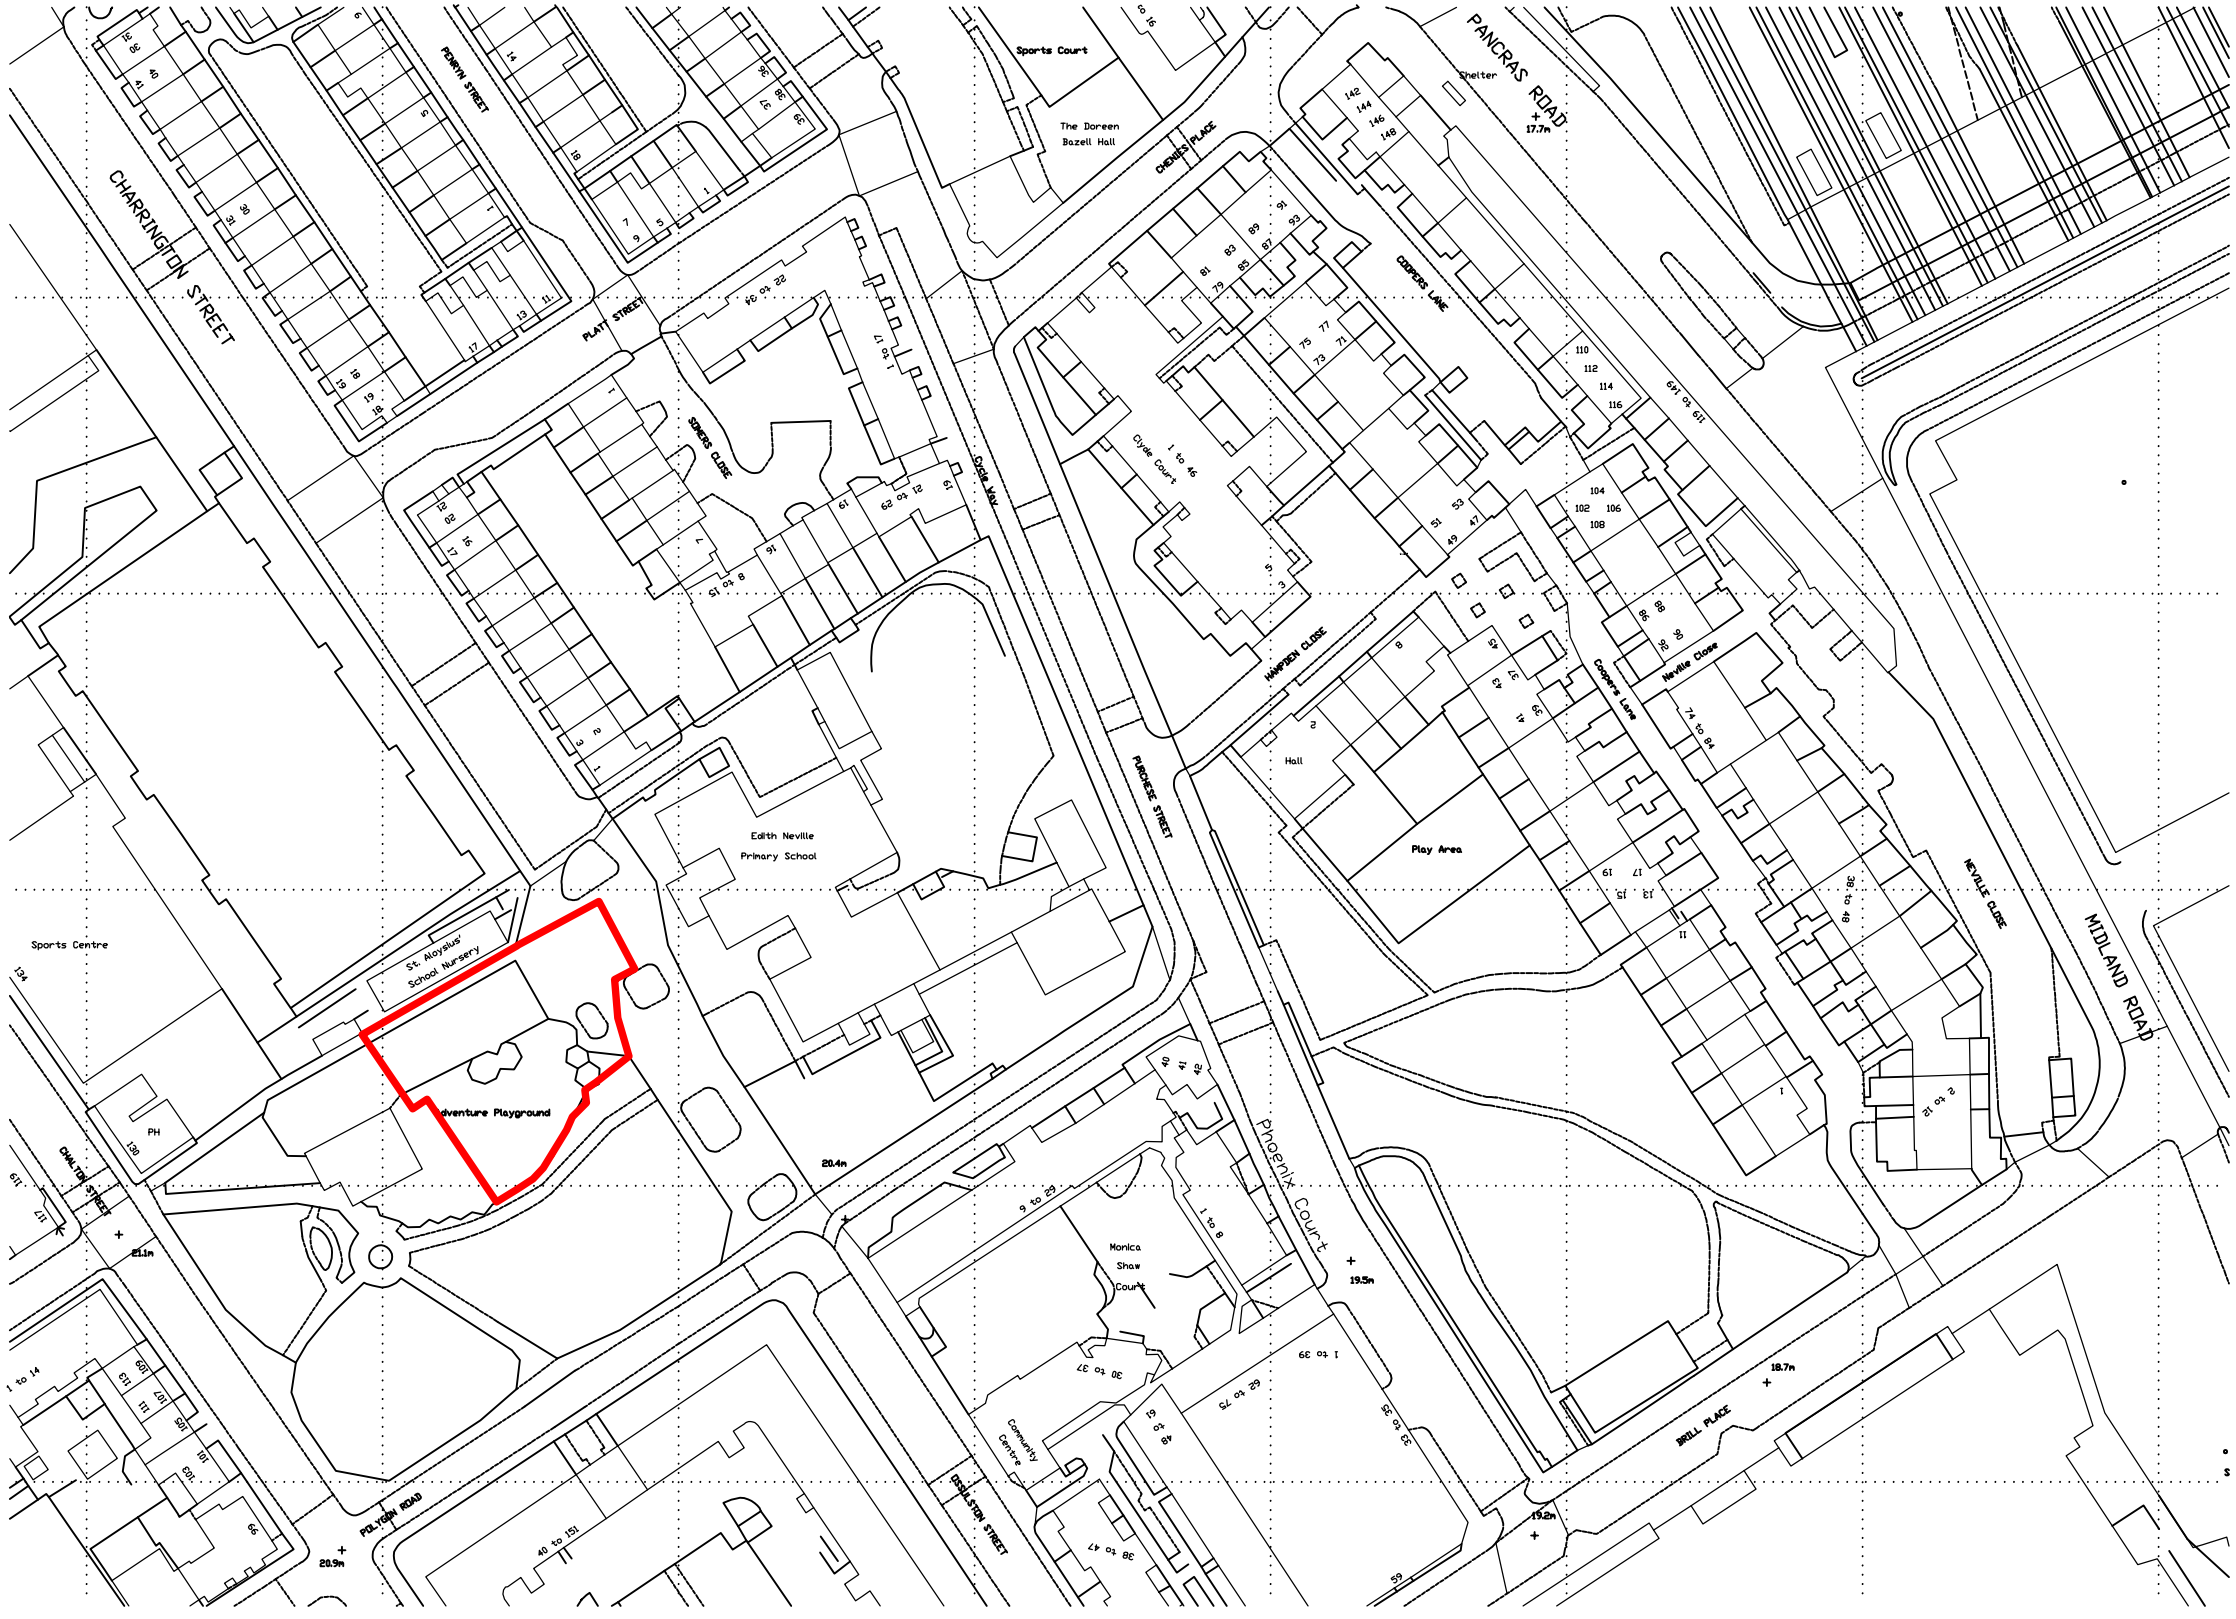

ORDINANCE SURVEY © 2017. LICENCE NUMBER 100022432
1:1250

revisions

status: PLANNING APPLICATION

This drawing is protected under The Copyright, Designs and Patents Act 1988. Do not scale. Figured dimensions only are to be taken from this drawing. All dimensions are to be checked on site before any work is put in hand. If in doubt, ASK.

P T A L

PETER TAYLOR ASSOCIATES LIMITED
7 CURZON STREET
MAYFAIR•LONDON W1J 5HG

TELEPHONE + 44 (0)20 7495 3837
FACSIMILE + 44 (0)20 7493 3475
EMAIL MAYFAIR@PTAL.CO.UK

WWW.PTAL.CO.UK

client: NEILCOTT CONSTRUCTION GROUP

project: TEMPORARY COMMUNITY FACILITIES
CENTRAL SOMERS TOWN
LONDON

title: SITE LOCATION PLAN

scale: 1:1250@A3

date: 16/08/17

drawn: NS

checked: PT

job no: 170025

drawing no: CST-TCF-P001

revision: -