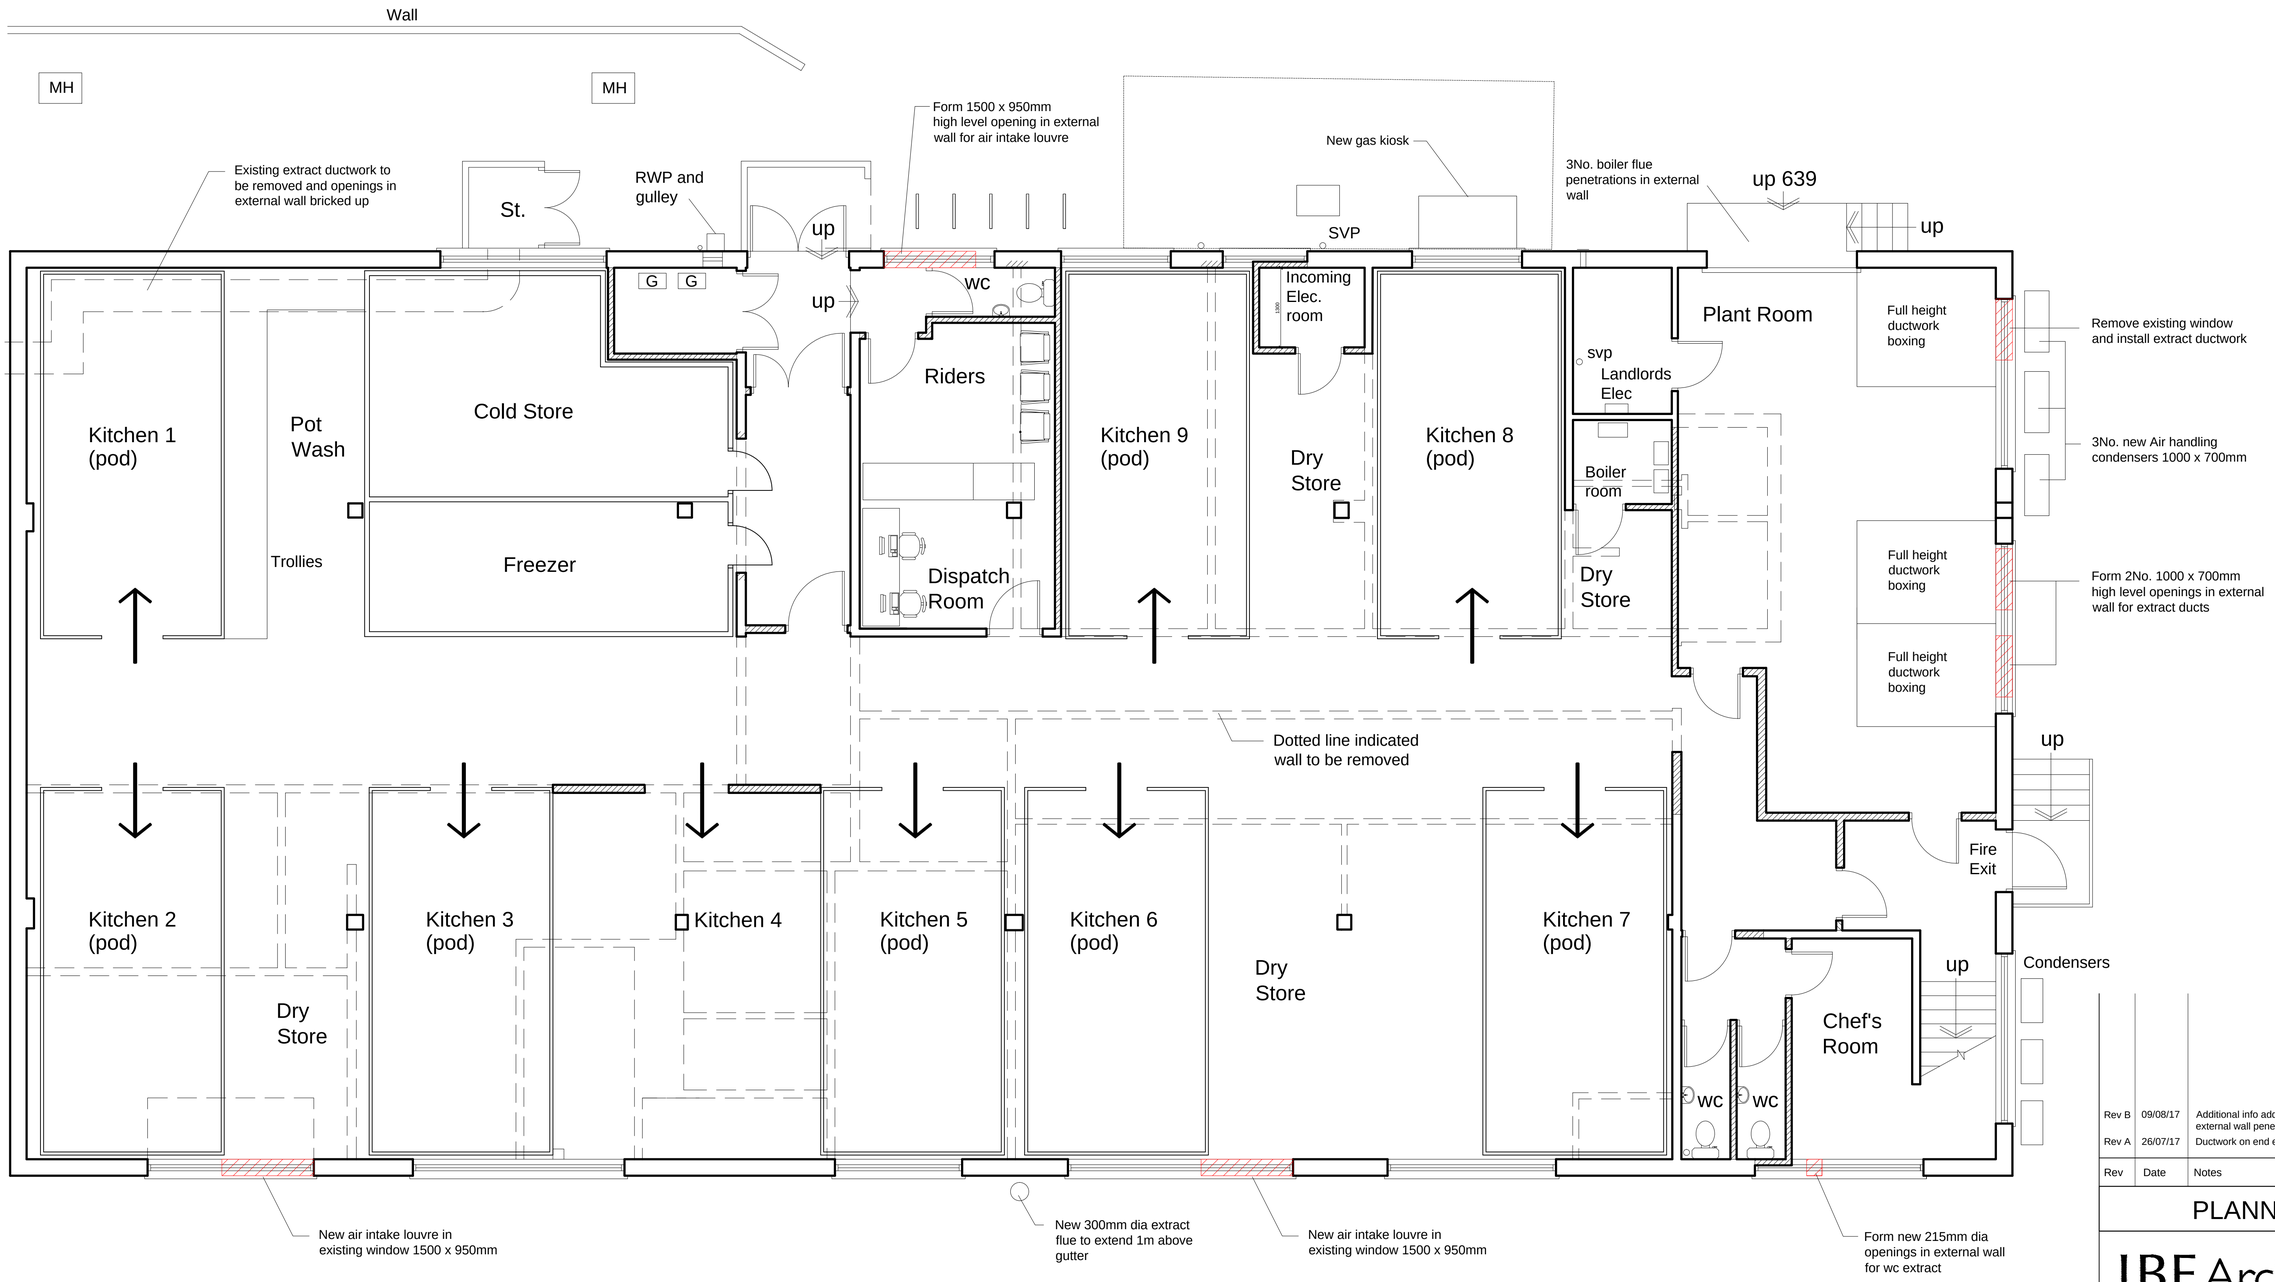

Proposed Ground Floor Plan

NORTH

0m 1m 2m 3m 4m 5m

Rev	Date	Notes
Rev B	09/08/17	Additional info added, Layout altered and external wall penetrations altered
Rev A	26/07/17	Ductwork on end elevation altered

PLANNING

LBF Architects

Unit 12, 58 Marsh Wall, London E14 9TP - Tel: 020 7536 2100
initial.surname@lbfarchitects.co.uk
www.lbfarchitects.co.uk

Project:
117 FINCHLEY ROAD
SWISS COTTAGE
LONDON

Client:
DELIVEROO

Drawing:
PROPOSED FLOOR PLAN

Scale:	Drawn:	Checked:	Date:
1:50@A1	KIH	DJF	JULY 2017

Drg no:	Rev:
2017-075-103	B

DO NOT SCALE FROM THIS DRAWING. ALL DIMENSIONS TO BE CHECKED ON SITE.
REFER ANY DISCREPANCIES TO ARCHITECT. THIS DRAWING IS SUBJECT TO COPYRIGHT.