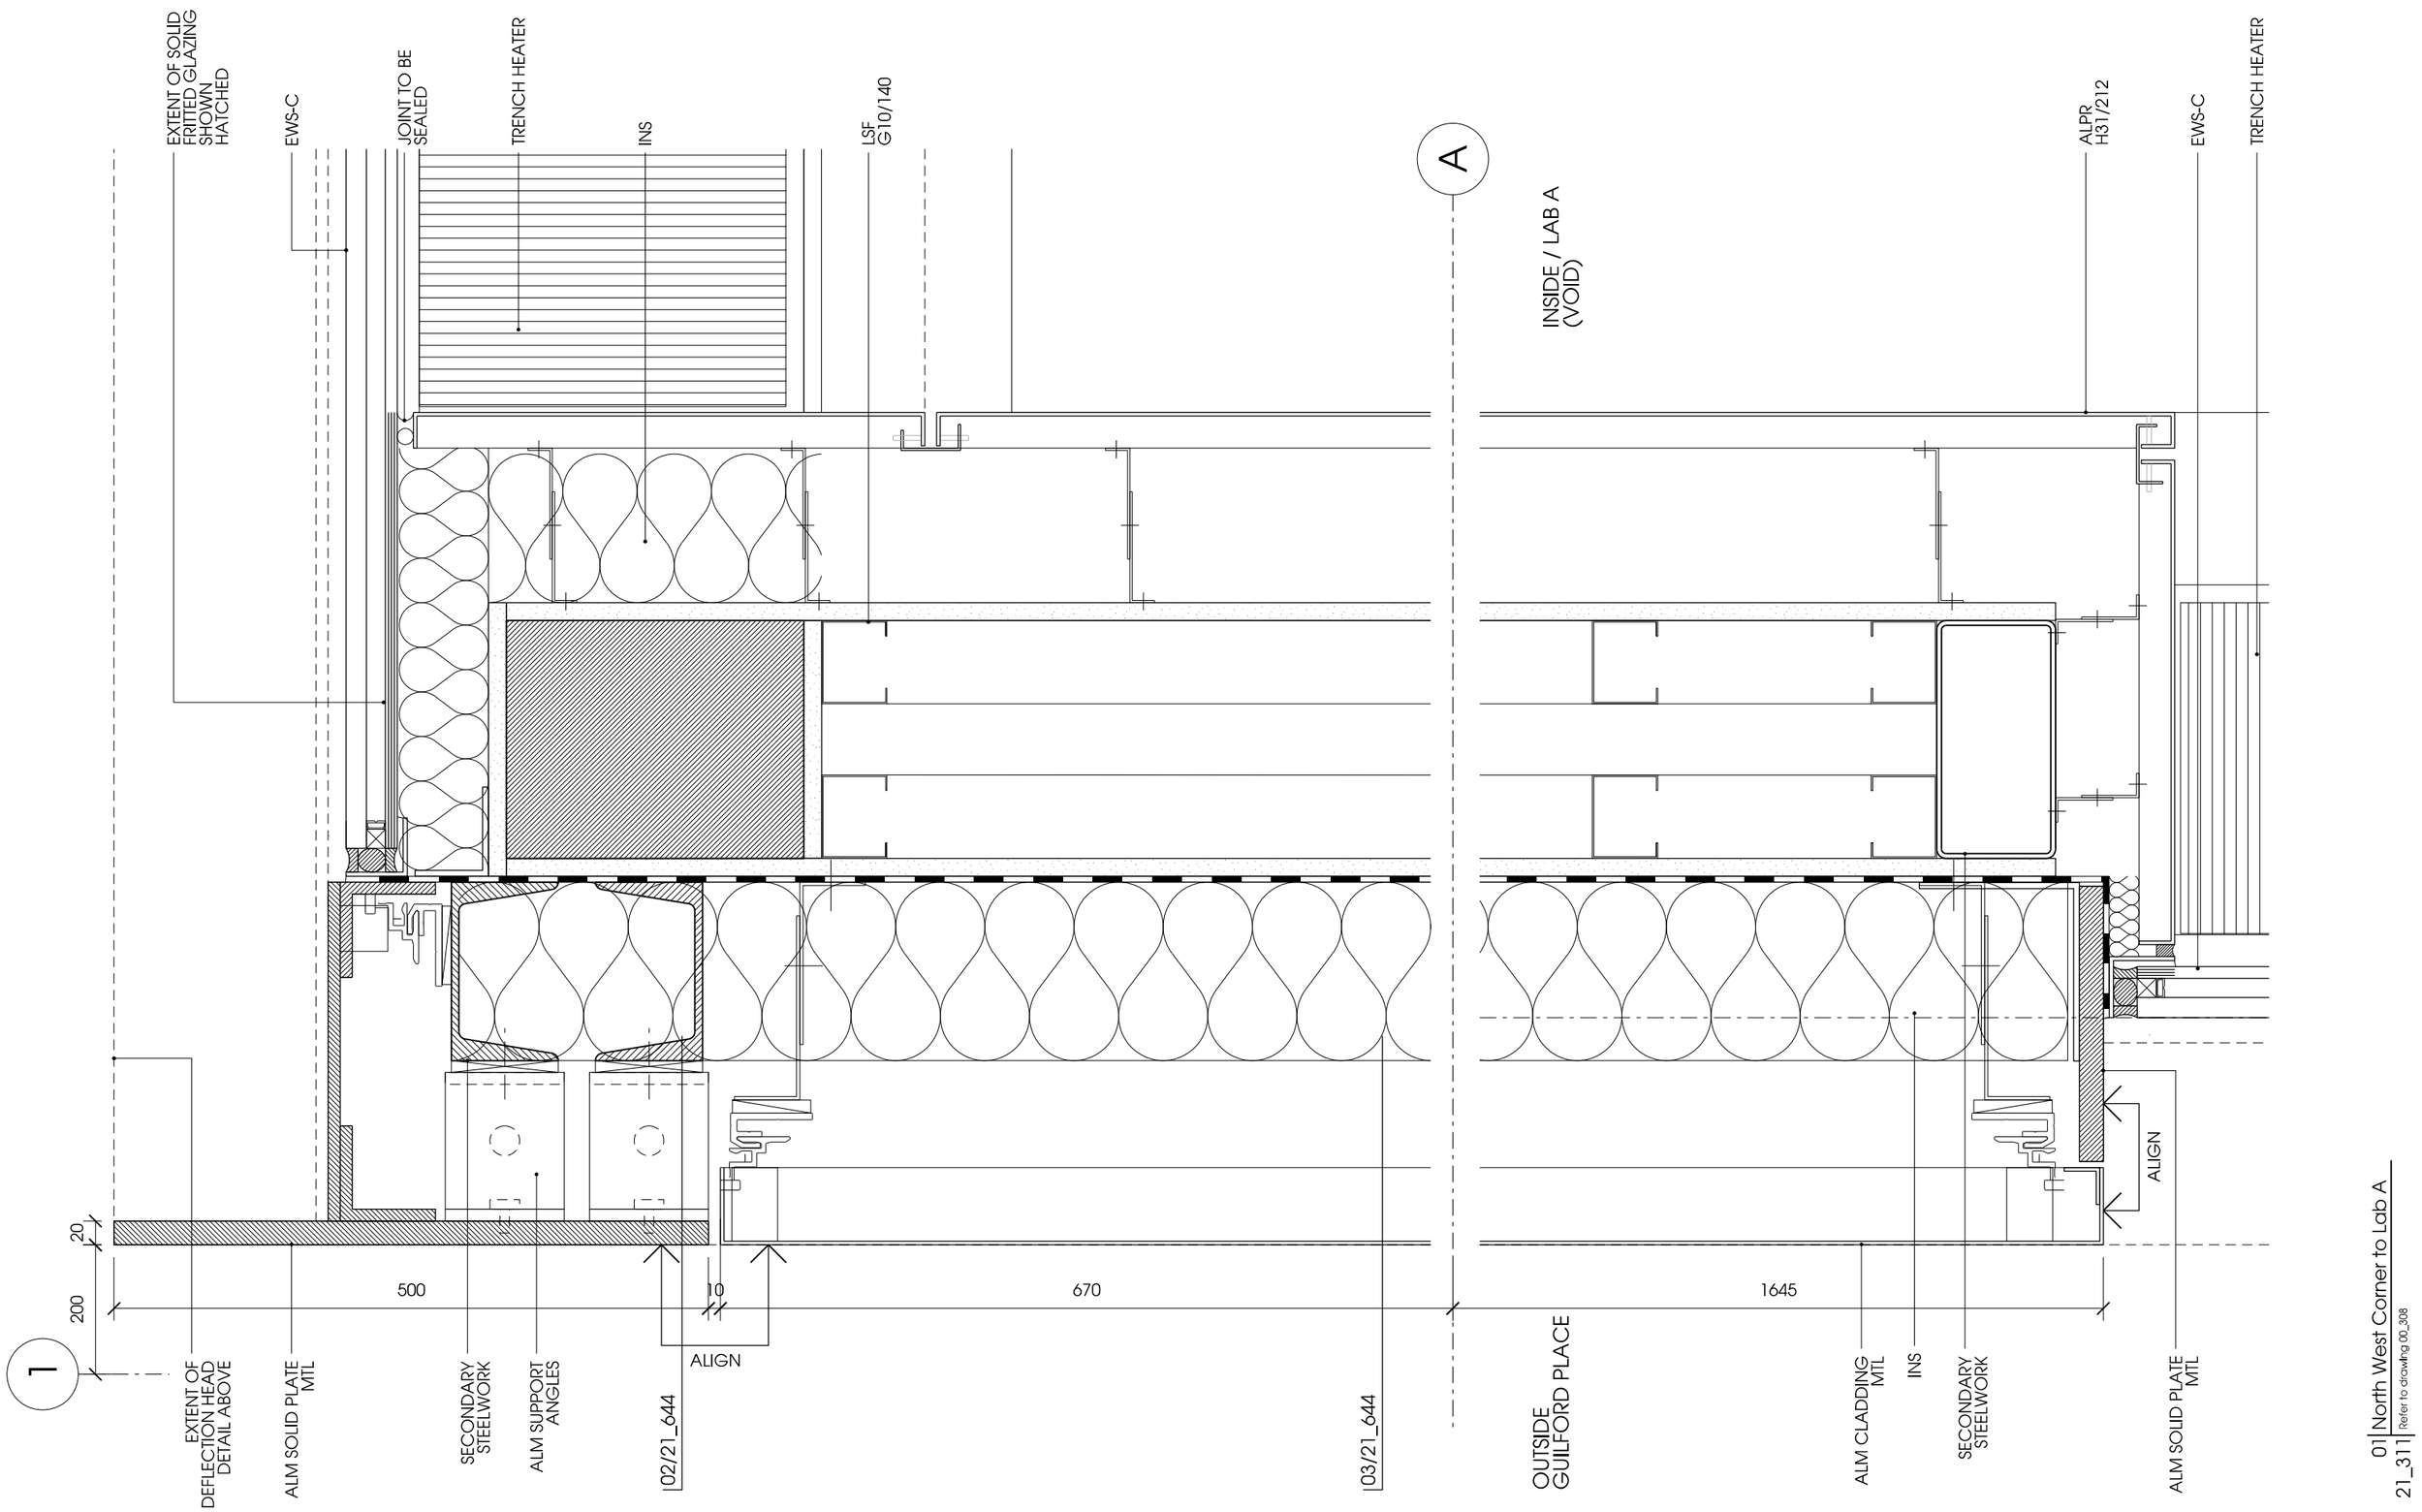

Notes

Contractor to check all dimensions on site. Do not scale from this drawing. Stanton Williams to be advised of any variation between the drawings and site conditions.

© Stanton Williams.
All rights described in Chapter IV of the Copyright, Designers and Patents Act 1998 have been asserted.

To be read in conjunction with the specification and all relevant drawings.

Materials Key

ALEXT	Aluminium extrusion	EWS-G	Flush curtain walling, Outpatients north (H11/160)
ALPR	Aluminium pressing	EWS-H	Flush glazing in brickwork (H11/170)
BAL-01	Balustrade to L2 terrace	LSF	Lightweight steel framing (G10/140)
BR-01	Fair faced brickwork (F10/110)	LVR-01	Weather-proof louvred metal screens (H31/142)
BR-02	Running course brickwork (F10/112)	LVR-02	External plant room louvres (H31/145)
DR-01	Main entrance doors (H11/200)	MTL	Metal facade panels, Integrated doors/louvres (H31/110)
DR-02	Louvred hinged doors to substation (H31/140)	PR-C	Precast concrete cladding (H42/110)
DR-04	Automated bi-fold metal doors (L20/150)	RFL-01	Main atrium rooflight (H10/110)
EWS-A	Curtain walling, north (H11/110)	RFL-02	Outpatients rooflight (H10/120)
EWS-B	Curtain walling in brickwork (H11/120)	TR-01	Terracotta cladding piers (H55/110)
EWS-C	Structural glazing, Ground Floor (H11/130)	TR-02	Terracotta coping (H55/120)
EWS-D	Structural glazing/doors, Outpatient's terrace (H11/140)	TR-03	Terracotta cladding, flat panels (H55/130)
EWS-E	Curtain walling, GMP north and south (H11/150)	TR-04	Terracotta cills (H55/140)
EWS-F	Metal panel cladding, GMP east and west (H31/112)		Movement joint (F30/610)

Revision	Date	Description
P0	16.08.17	Planning Issue

Location

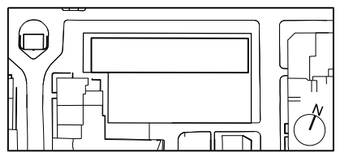

Stanton Williams
36 Graham Street
London N1 8GJ
Phone +44 (0)20 7880 6400
Email 464@stantonwilliams.com
www.stantonwilliams.com

STANTON WILLIAMS

Project
Centre for Research into Rare Disease in Children at Great Ormond Street Hospital

Drawing Title
External Wall
Plan details
Ground floor
North West Corner to Lab A

Date	Scale @ A3	Status
16.08.17	1:5	Planning

Drawn	Checked	Approved
EM	KI	GH

Project No.	Drawing No.	Revision
464	21_311	P0