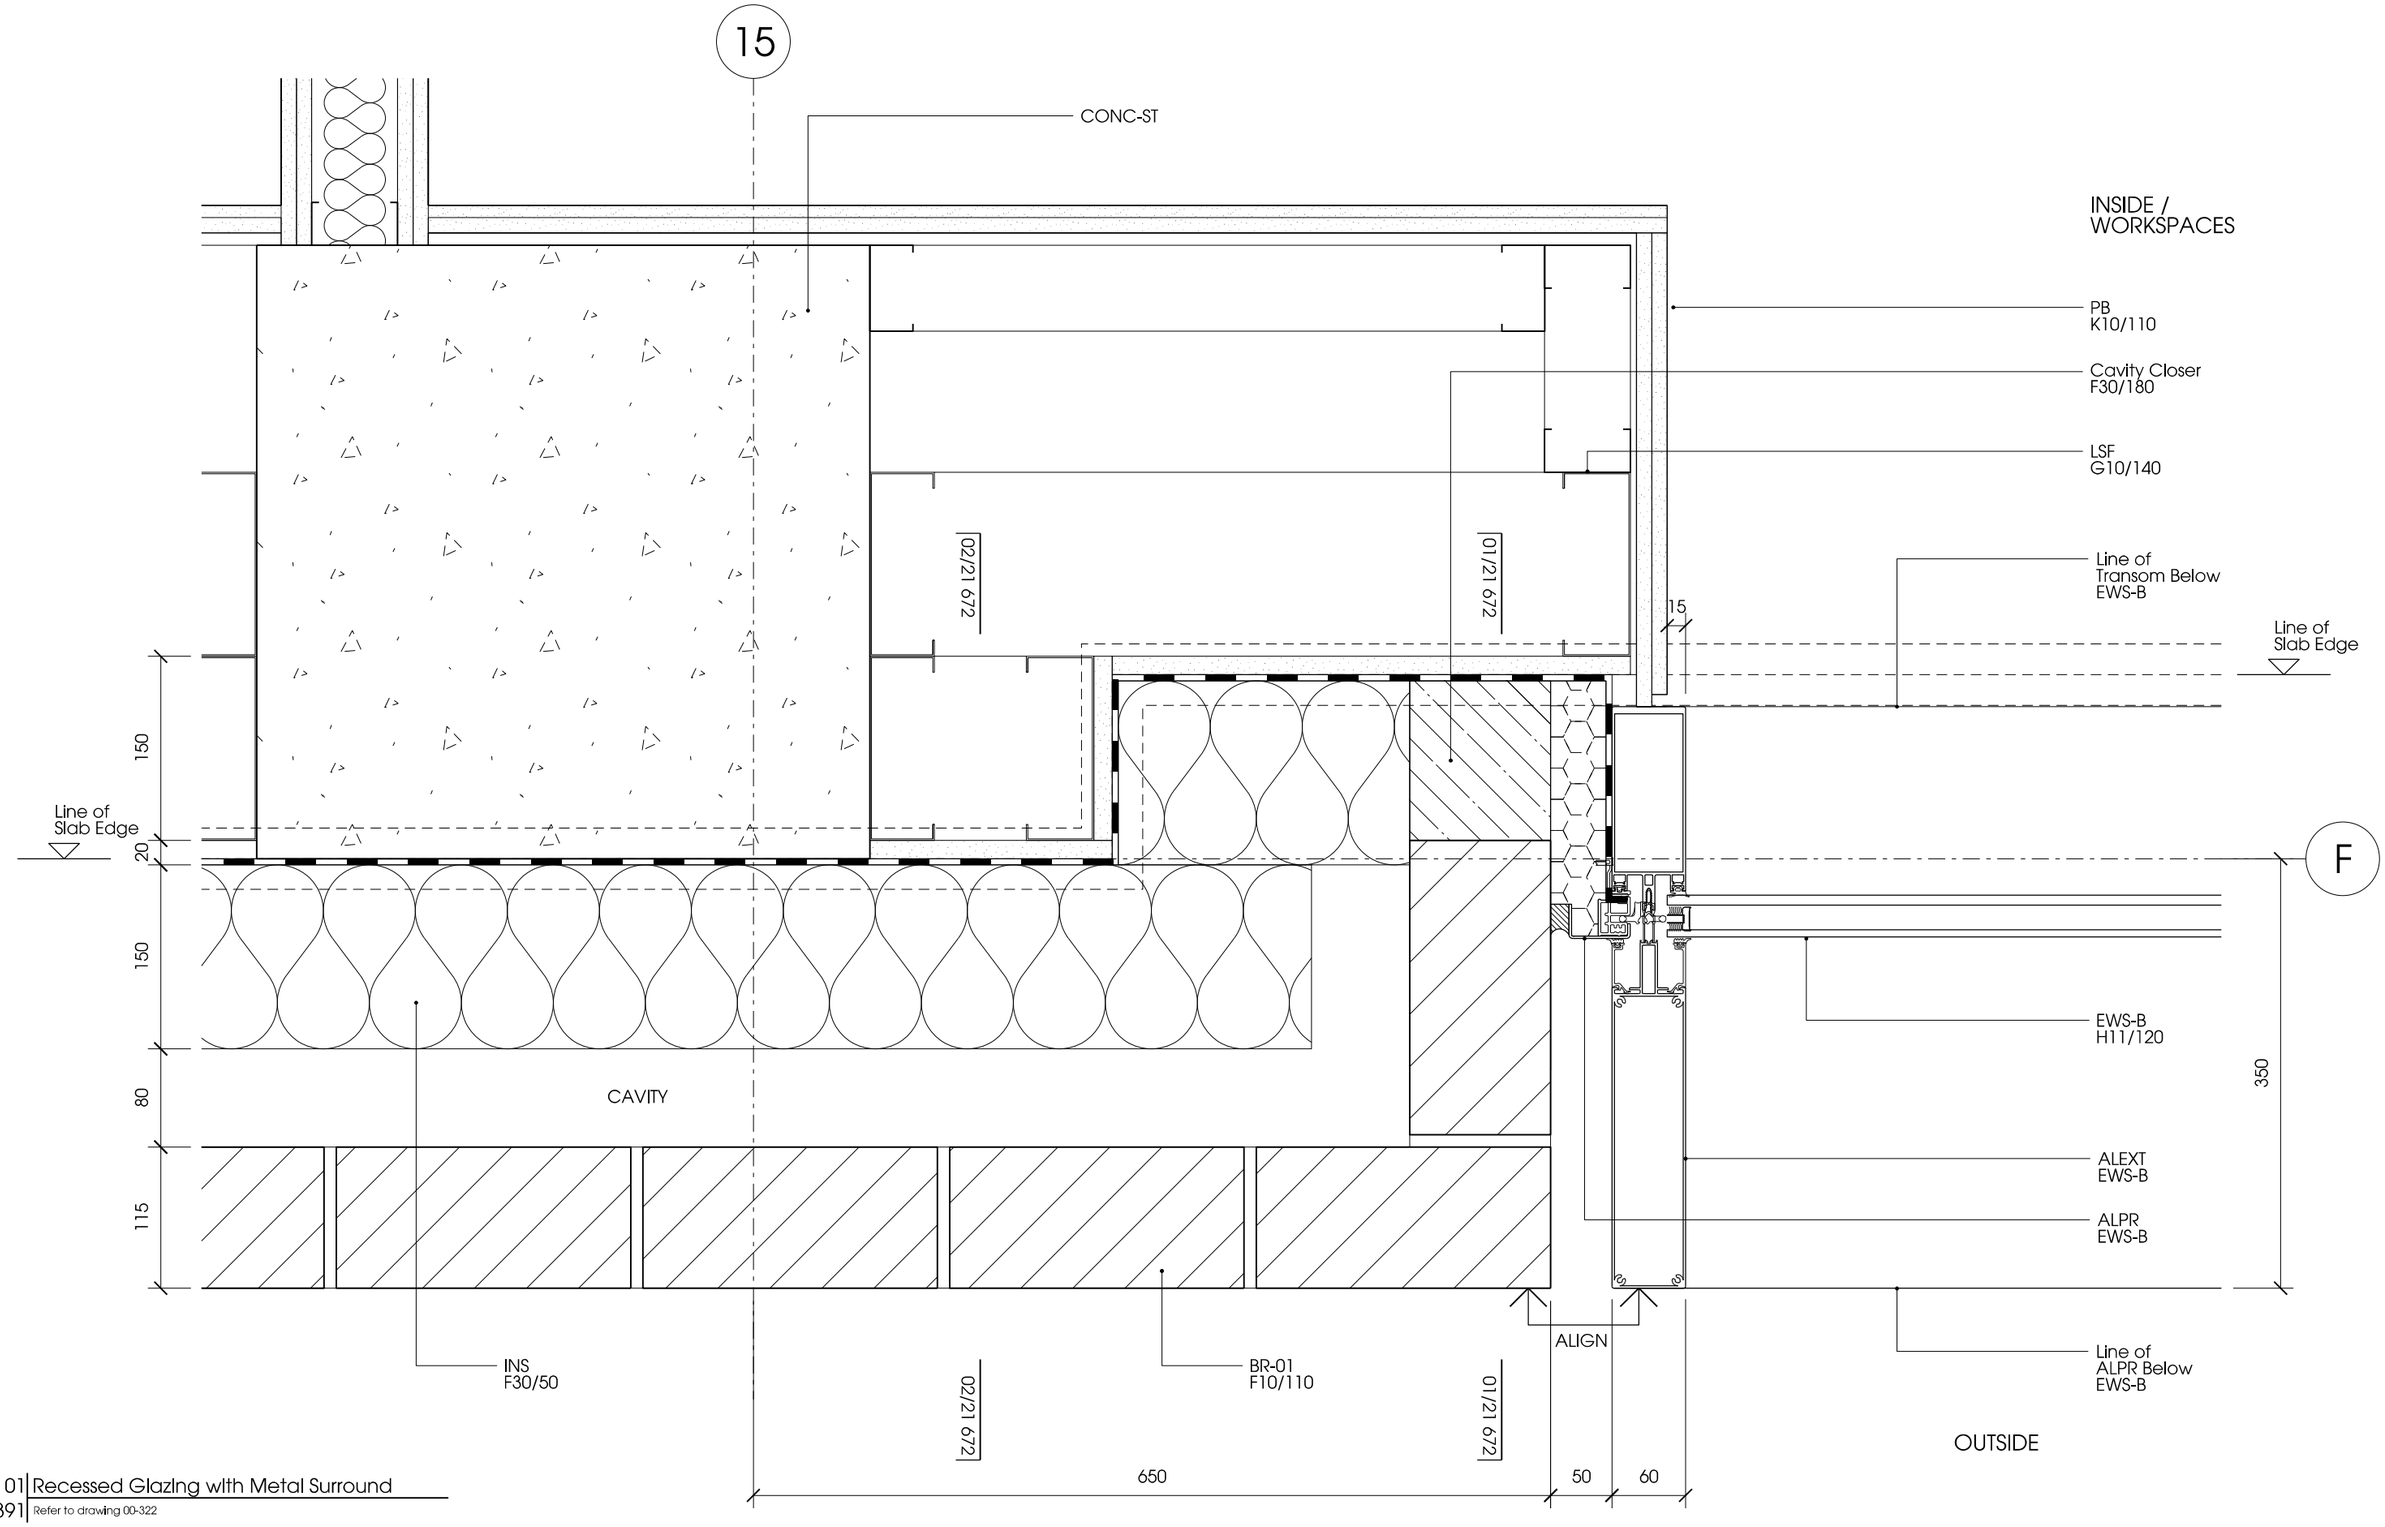

01 Recessed Glazing with Metal Surround
21_391 Refer to drawing 00-322

Notes

Contractor to check all dimensions on site. Do not scale from this drawing. Stanton Williams to be advised of any variation between the drawings and site conditions.

© Stanton Williams.
All rights described in Chapter IV of the Copyright, Designers and Patents Act 1998 have been asserted.

To be read in conjunction with the specification and all relevant drawings.

Materials Key

ALEXT	Aluminium extrusion
ALPR	Aluminium pressing
BAL-01	Balustrade to L2 terrace
BR-01	Fair faced brickwork (F10/110)
BR-02	Running course brickwork (F10/112)
DR-01	Main entrance doors (H11/200)
DR-02	Louvred hinged doors to substation (H31/140)
DR-04	Automated bi-fold metal doors (L20/150)
EWS-A	Curtain walling, north (H11/110)
EWS-B	Curtain walling in brickwork (H11/120)
EWS-C	Structural glazing, Ground Floor (H11/130)
EWS-D	Structural glazing/doors, Outpatient's terrace (H11/140)
EWS-E	Curtain walling, GMP north and south (-H11/150)
EWS-F	Metal panel cladding, GMP east and west (H31/112)
EWS-G	Flush curtain walling, Outpatients north (H11/160)
EWS-H	Flush glazing in brickwork (H11/170)
LSF	Lightweight steel framing (G10/140)
LVR-01	Weather-proof louvred metal screens (H31/142)
LVR-02	External plant room louvres (H31/145)
MTL	Metal facade panels, Integrated doors/louvres (H31/110)
PR-C	Precast concrete cladding (H42/110)
RFL-01	Main atrium rooflight (H10/110)
RFL-02	Outpatient's rooflight (H10/120)
TR-01	Terracotta cladding piers (H55/110)
TR-02	Terracotta coping (H55/120)
TR-03	Terracotta cladding, flat panels (H55/130)
TR-04	Terracotta cills (H55/140)
— •	Movement joint (F30/610)

Revision	Date	Description
P0	14.07.17	Planning Issue

Location

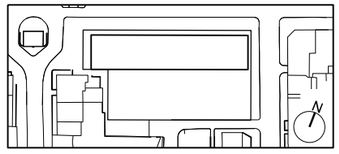

Stanton Williams
36 Graham Street
London N1 8GJ
Phone +44 (0)20 7880 6400
Email 464@stantonwilliams.com
www.stantonwilliams.com

STANTON WILLIAMS

Project
Centre for Research into Rare Disease in Children at Great Ormond Street Hospital

Drawing Title
External Wall
Plan Detail
Third Floor
Recessed Glazing with Metal Surround

Date	Scale @ A3	Status
06/02/2015	1:5	Planning

Drawn	Checked	Approved
LO	KI	GH

Project No.	Drawing No.	Revision
464	21_391	P0