South Elevation

Tavistock Hotel

Tavistock Square

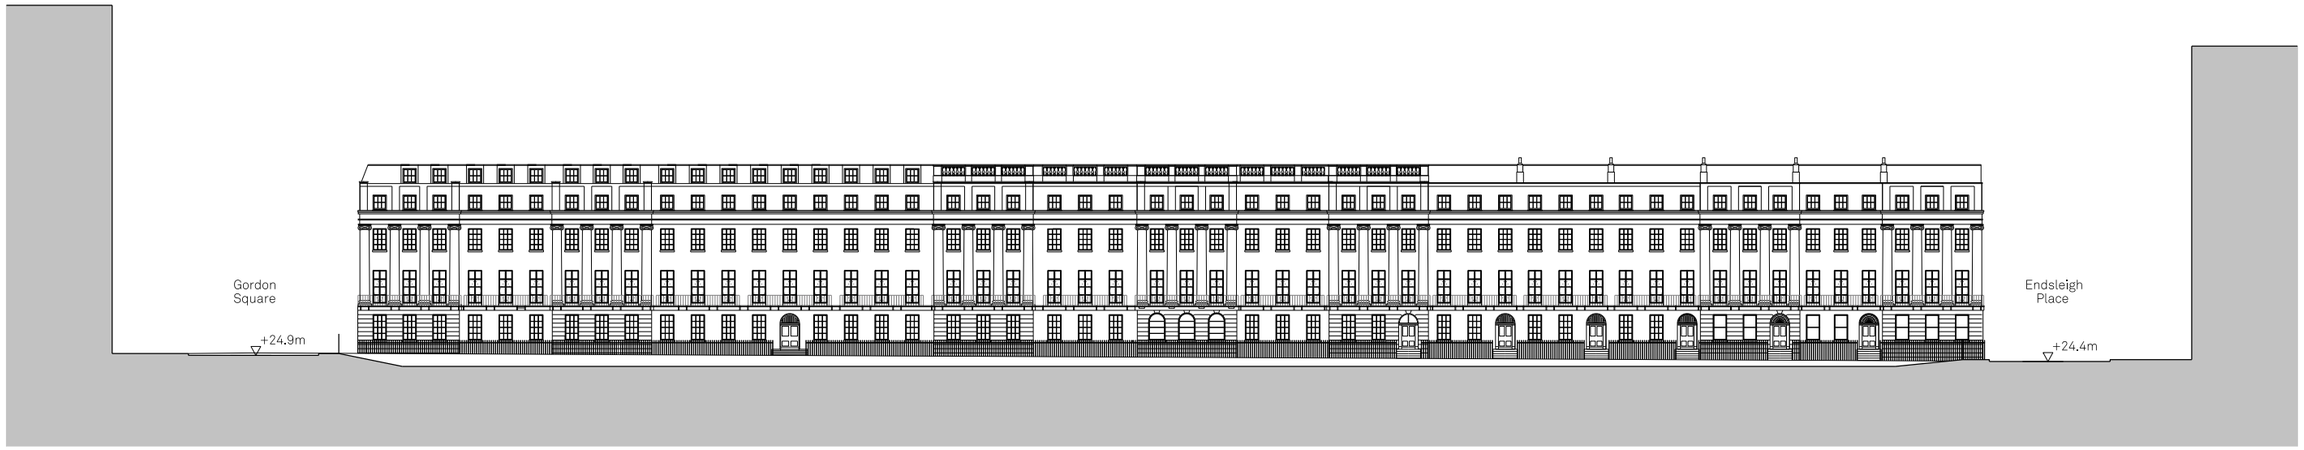

West Elevation

Connaught Hall
(University of London)

Tavistock Square

0m 5m 25m 50m 100m

Revisions

Rev.	Description	Drawn	Check	Issued to	Date Issued
P1	Planning	CB	LK	LBC	19th June 2017

Notes

© Carmody Groarke Ltd.

Do not scale from drawings.

Errors to be reported immediately to the Architect.

To be read in conjuntion with all relevant Architects', Services and Structural Engineers' drawings.

All existing site, tree and building information has been compiled from different sources.
All dimensions to be checked on site.

CARMODY GROARKE

62-70 Shorts Gardens
London, WC2H 9AH

T + 44 (0) 20 7836 2333

www.carmodygroarke.com

KEY PLAN

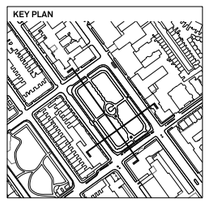

Project	Tavistock Square Memorial			**Project No.** 178
Client	7/7 Tavistock Square Memorial Trust			
Date	19th June 2017	**Drawn**	LDC	**Issue**
Scale / Format	1:500 @A3	**Checked**	LK	**P1**
CAD Reference	P/Projects/XXCAD/sheets	**Approved**	LK	
Drawing Name	Existing Elevations	**Drawing No.**	178_X_40_01	