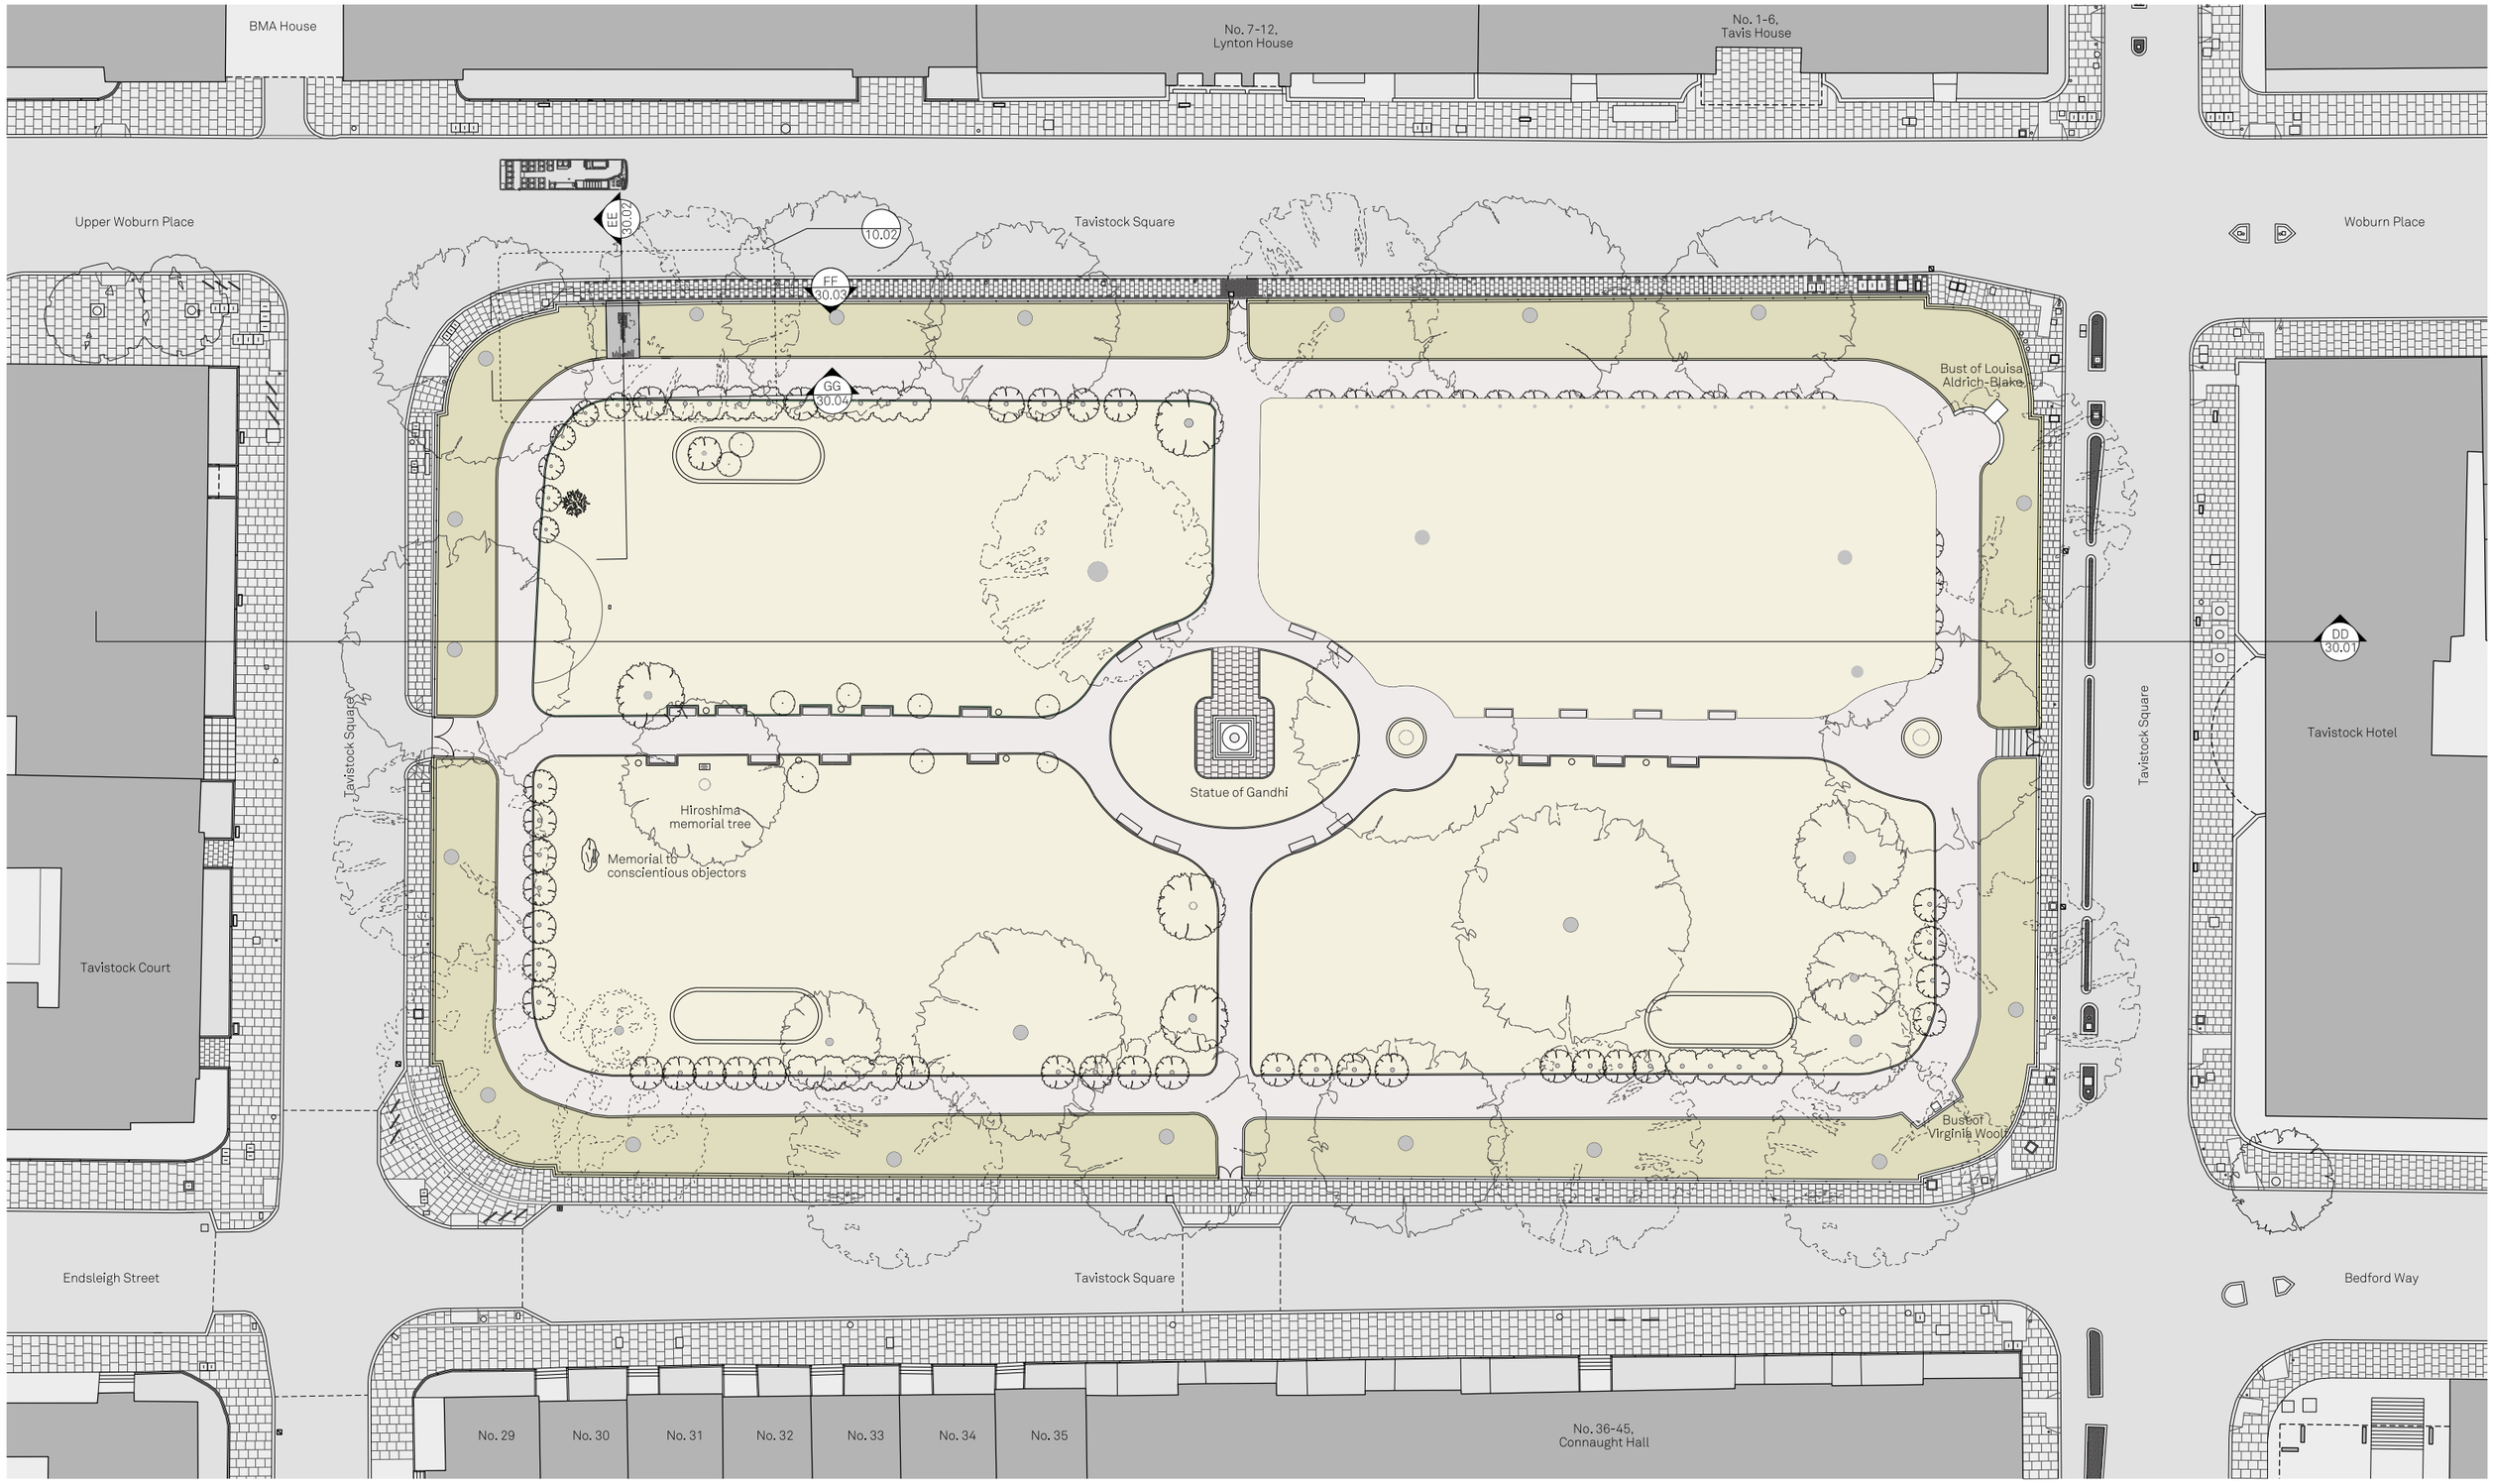

0m 5m 25m 50m 100m

Revisions

Rev.	Description	Drawn	Check	Issued to	Date Issued
P1	Planning	CB	LK	LBC	19th June 2017

Notes

© Carmody Groarke Ltd.

Do not scale from drawings.

Errors to be reported immediately to the Architect.

To be read in conjuntion with all relevant Architects', Services and Structural Engineers' drawings.

All existing site, tree and building information has been compiled from different sources.
All dimensions to be checked on site.

CARMODY GROARKE

62-70 Shorts Gardens
London, WC2H 9AH

T + 44 (0) 20 7836 2333

www.carmodygroarke.com

KEY PLAN

Project	Tavistock Square Memorial			**Project No.**	**178**
Client	7/7 Tavistock Square Memorial Trust				
Date	19th June 2017	**Drawn**	JH	**Issue**	**P1**
Scale / Format	1:500 @A3	**Checked**	CB		
CAD Reference	P/Projects/XXCAD/sheets	**Approved**	LK		
Drawing Name	Proposed Plan	**Drawing No.**	178_P_10_01		