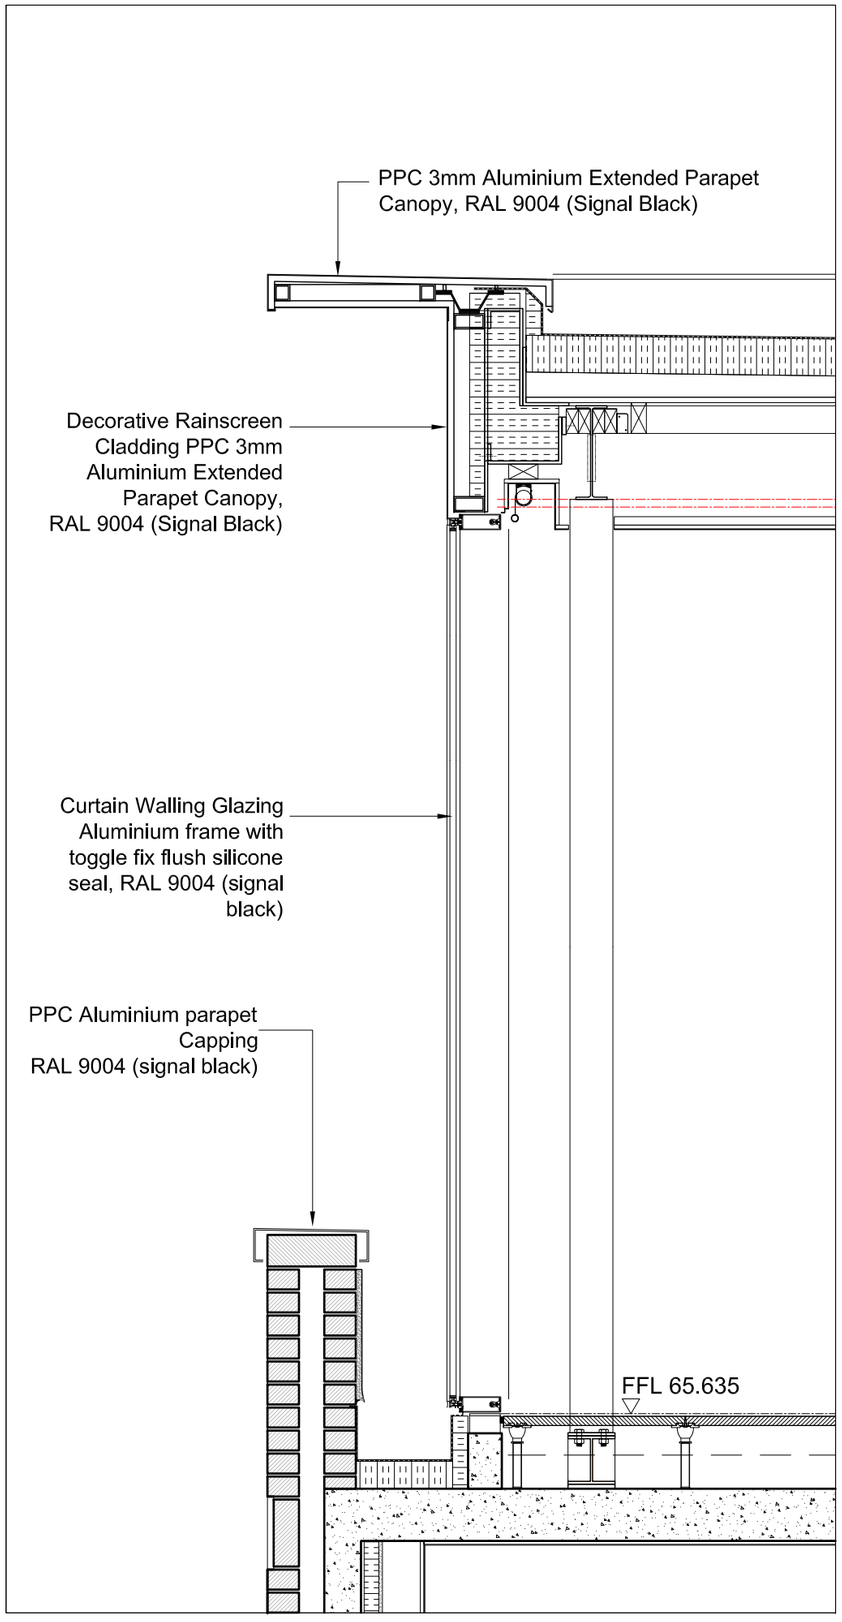

01 ROOF EXTENSION - SECTION DETAIL 1:20 @ A3
TYPICAL CURTAIN WALL DETAIL & RAINSCREEN PARAPET DETAIL

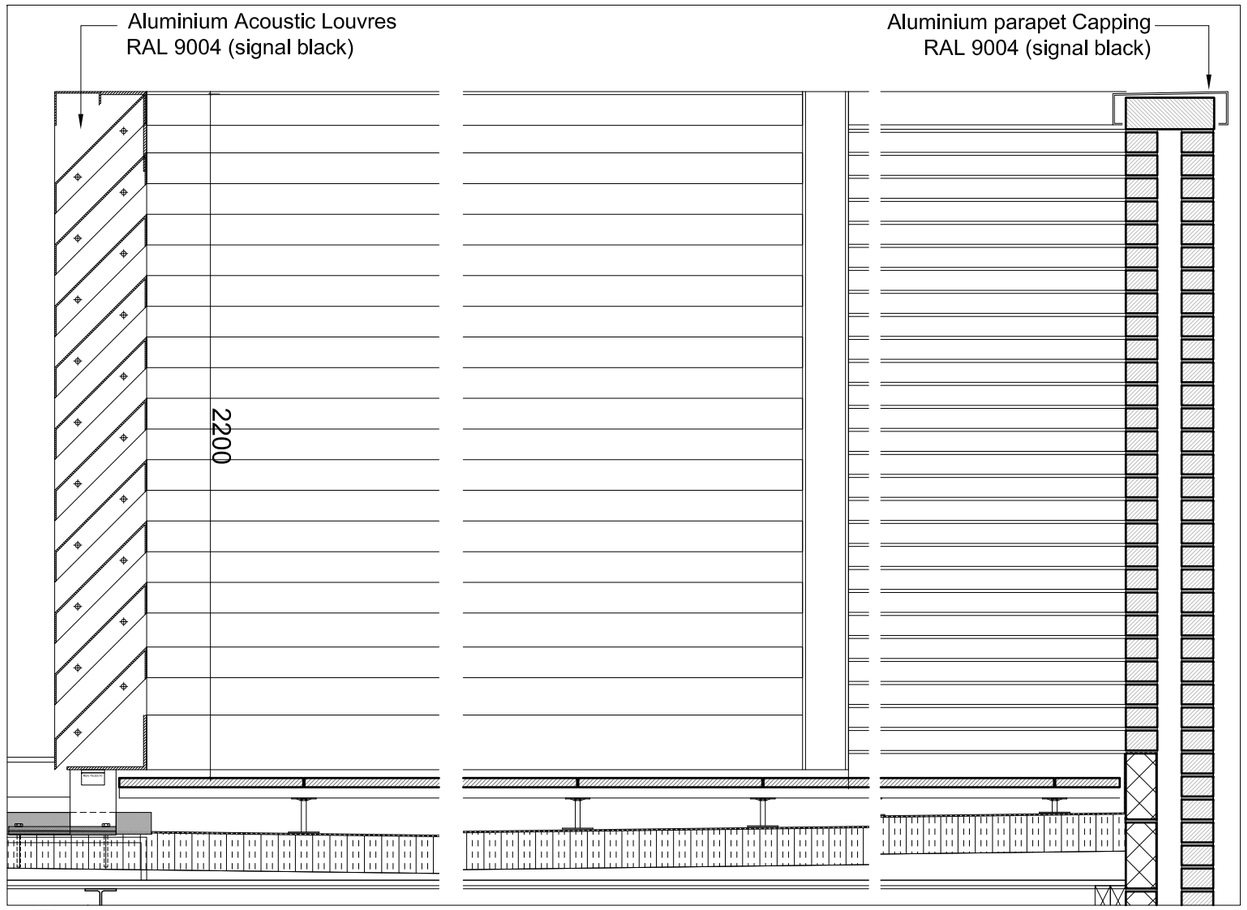

02 ROOF EXTENSION - SECTION DETAIL 1:20 @ A3
ROOF PLANT ENCLOSURE ALUMINIUM LOUVRE DETAIL

A

B

C

D

03 IMAGE MATERIAL PRECEDENTS
A - Lattice Decorative Metal Cladding; B - Curved Structural Curtain Wall Glazing;
C - RAL 9004 Signal Black Aluminium Cladding and Structural Glazing; D - Aluminium Rainscreen Parapet

NOTES:

- Drawing based upon the formal survey information issue by Greenhatch and dated 17.05.2017
- All levels indicated as height above Ordinance Survey Datum taken from survey. To be confirmed.
- All dimensions subject to a tolerance of +/-5mm.

DETAILS OF MATERIALS:

Curtain Wall System
- Schueco FW 60+SG or similar approved
- Glazing: Toggle fixing with flush silicone seal
- Framing system: 60mm aluminium polyester powder coat
- Colour/texture: RAL 9004, Gloss 20%

Parapet Capping
- 3mm aluminium polyester powder coat
- Colour/texture: RAL 9004, Gloss 20%

Rainscreen Cladding / Parapet Canopy
- Framing system: 3mm aluminium polyester powder coat
- Colour/texture: RAL 9004, Gloss 20%
- Lattic laser cut geometric pattern to front layer bonded to aluminium backing board

Louvre Plant Screen
- Aluminium 3mm polyester powder coat
- Colour/texture: RAL 9004, Gloss 20%

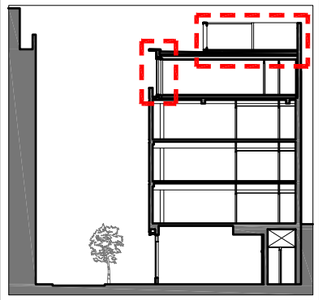

DATE	REVISIONS
24.08.2017	PL01 PLANNING SUBMISSION

Do not scale from this drawing
All dimensions to be confirmed on site
Information contained within this drawing is the sole copyright of EMRYS Architects Ltd and is not to be reproduced without permission
EMRYS Architects are to be notified immediately of any discrepancies

EMRYS
CAP House | 9-12 Long Lane | London | EC1A 9HA
mail@emrysarchitects.com
www.emrysarchitects.com T : 020 7726 5060

JOB NO. 1604 | CLIENT GMS Estates

TITLE 15 STUKELEY STREET
LONDON, WC2

DWG ROOF EXTENSION MATERIALS
TYPICAL ROOF EXTENSION DETAILS

DRAWN CJ | DATE 24.08.2017 | SCALE @ A3 1/20

CHECKED GE | STATUS PLANNING | REV PL01

DWG NO. 1604-0600-AP-001