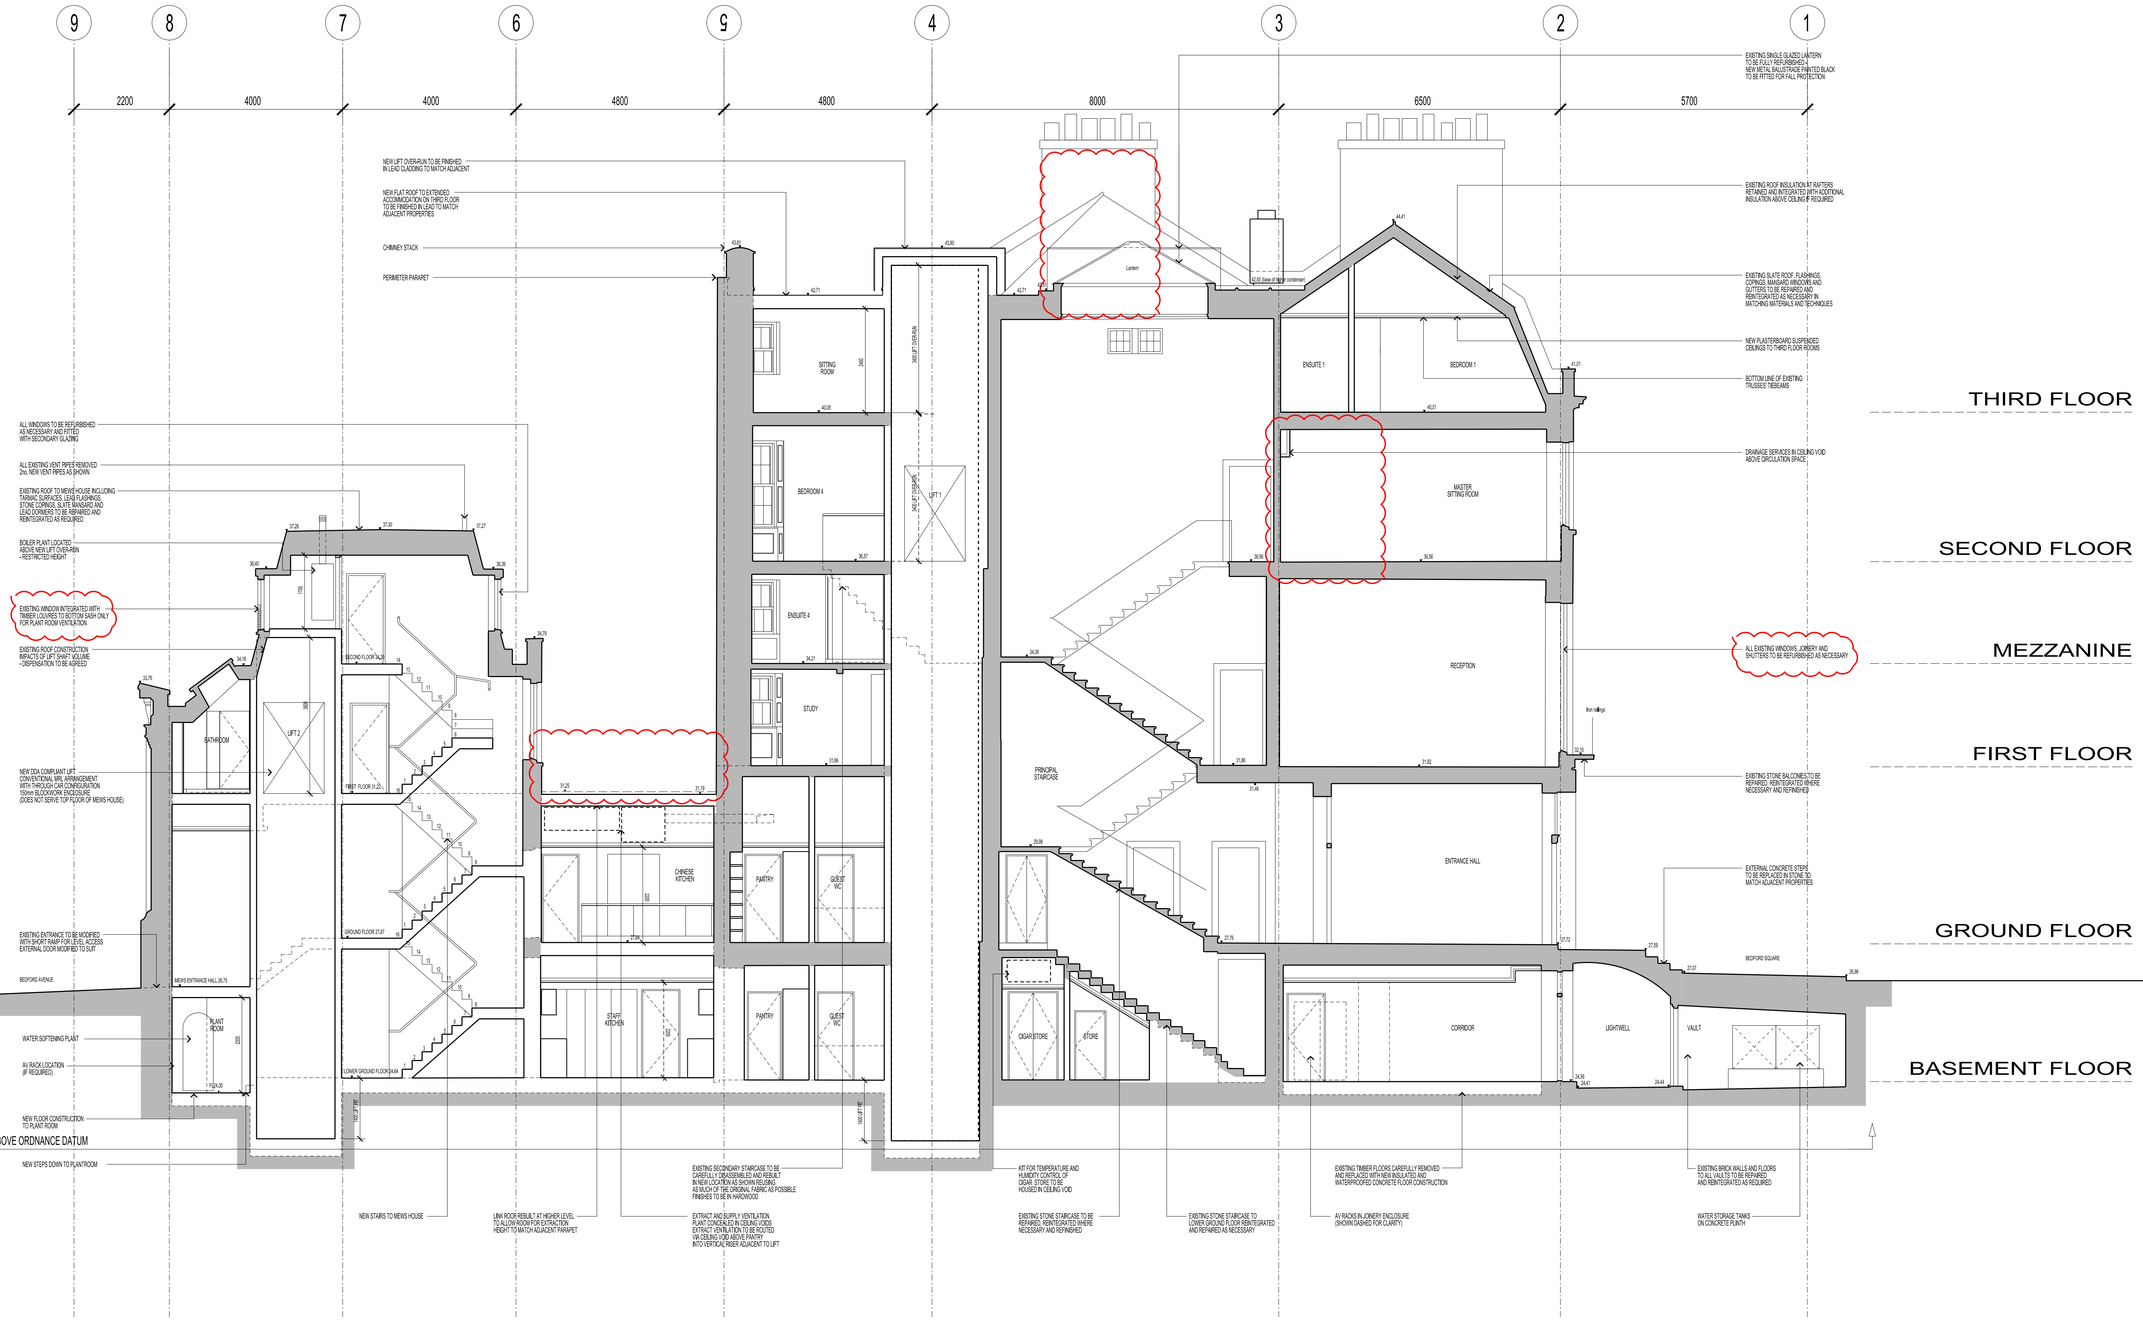


BUILDING DESIGN PARTNERSHIP LTD SHALL HAVE NO RESPONSIBILITY FOR ANY USE MADE OF THIS DOCUMENT OTHER THAN FOR THAT WHICH IT WAS PREPARED AND ISSUED

ALL DIMENSIONS SHOULD BE CHECKED ON SITE.

DO NOT SCALE FROM THIS DRAWING.

ANY DRAWING ERRORS OR DIVERGENCIES SHOULD BE BROUGHT TO THE ATTENTION OF BUILDING DESIGN PARTNERSHIP LTD AT THE ADDRESS SHOWN.

| REVISION - DESCRIPTION | DRAWN | CHECKED | DATE |
|---|---|---|---|
| REV. C - REVISED FOR PLANNING AND LBC APPLICATION | TW | ILT | 01.2014 |
| REV. B - PLANNING AND LBC APPLICATION | MK | ILT | 05.2013 |
| REV. A - DRAFT FOR PLANNING AND LBC APPLICATION | MK | ILT | 08.2013 |
| FIRST ISSUE - STAGE D DESIGN FREEZE | MK | ILT | 24.07.2013 |

ISO PLAN

CLIENT LOGO

BDP.

16 Brewhouse Yard
Clerkenwell
London, EC1V 4LJ
United Kingdom

T +44 (0)20 7812 8000
F +44 (0)20 7812 8399
www.bdp.com

PROJECT TITLE: 42 BEDFORD SQUARE

PROJECT NUMBER: P2005698

DRAWING TITLE: SECTION A - A AS PROPOSED

SCALE @ A1: 1:50

DATE: 06.2013

DRAWING NUMBER: (15)AS031

REVISION: C