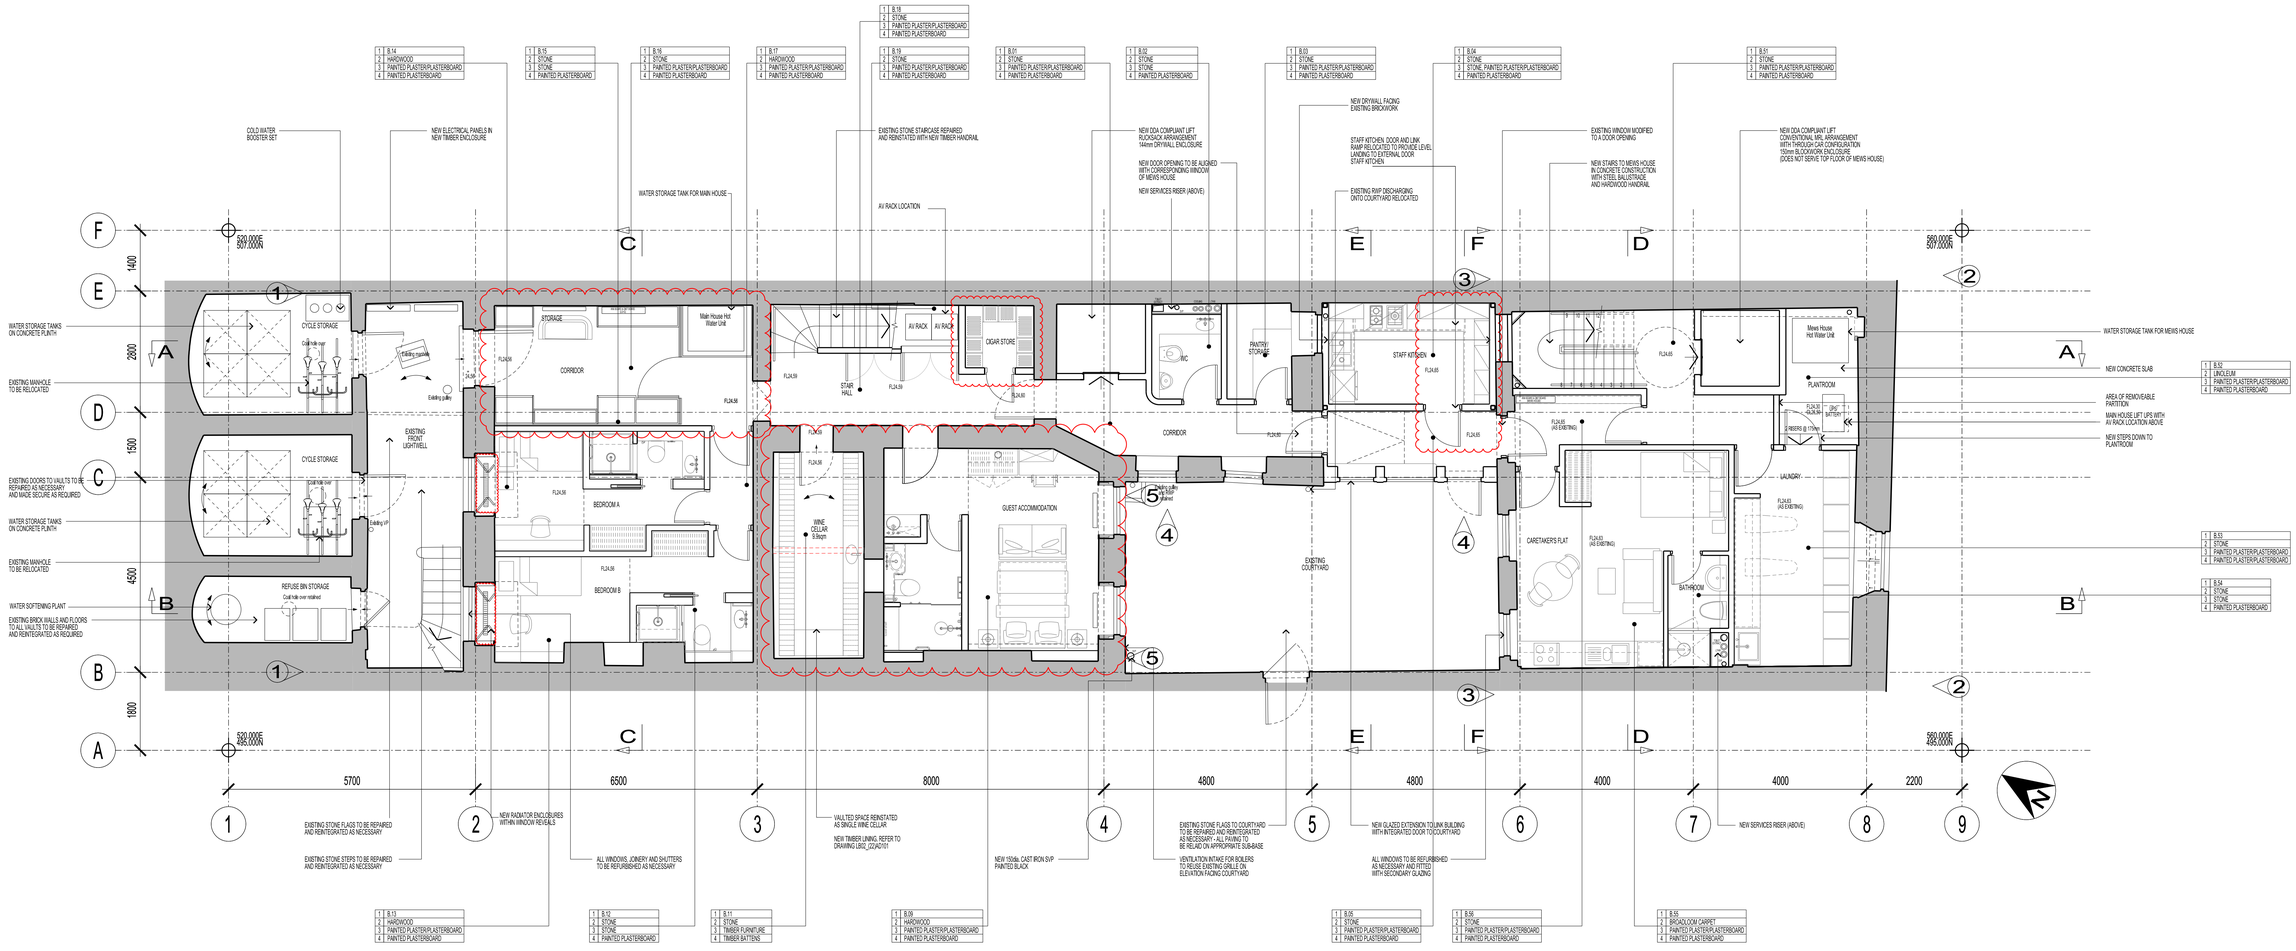

AS PROPOSED

BUILDING DESIGN PARTNERSHIP LTD SHALL HAVE NO RESPONSIBILITY FOR ANY USE MADE OF THIS DOCUMENT OTHER THAN FOR THAT WHICH IT WAS PREPARED AND ISSUED

ALL DIMENSIONS SHOULD BE CHECKED ON SITE.

DO NOT SCALE FROM THIS DRAWING.

ANY DRAWING ERRORS OR DIVERGENCES SHOULD BE BROUGHT TO THE ATTENTION OF BUILDING DESIGN PARTNERSHIP LTD AT THE ADDRESS SHOWN.

ROOM FINISHES KEY

1	ROOM NUMBER
2	FLOOR FINISH
3	WALL FINISH
4	CEILING FINISH

REVISION / DESCRIPTION	DRAWN	CHECKED	DATE
LBC APPLICATION	RC	MB	25.08.2017

KEY PLAN

CLIENT LOGO

BDP.

16 Brewhouse Yard
Clerkenwell
London, EC1V 4LJ
United Kingdom

T +44 (0)20 7812 8000
F +44 (0)20 7812 8399
www.bdp.com

PROJECT TITLE: 42 BEDFORD SQUARE

PROJECT NUMBER: P2005698

DRAWING TITLE: LOWER GROUND FLOOR PLAN AS PROPOSED

SCALE @ A1: 1:50

DATE: 08.2017

DRAWING NO: LB02_(15)AP021

REVISION: –