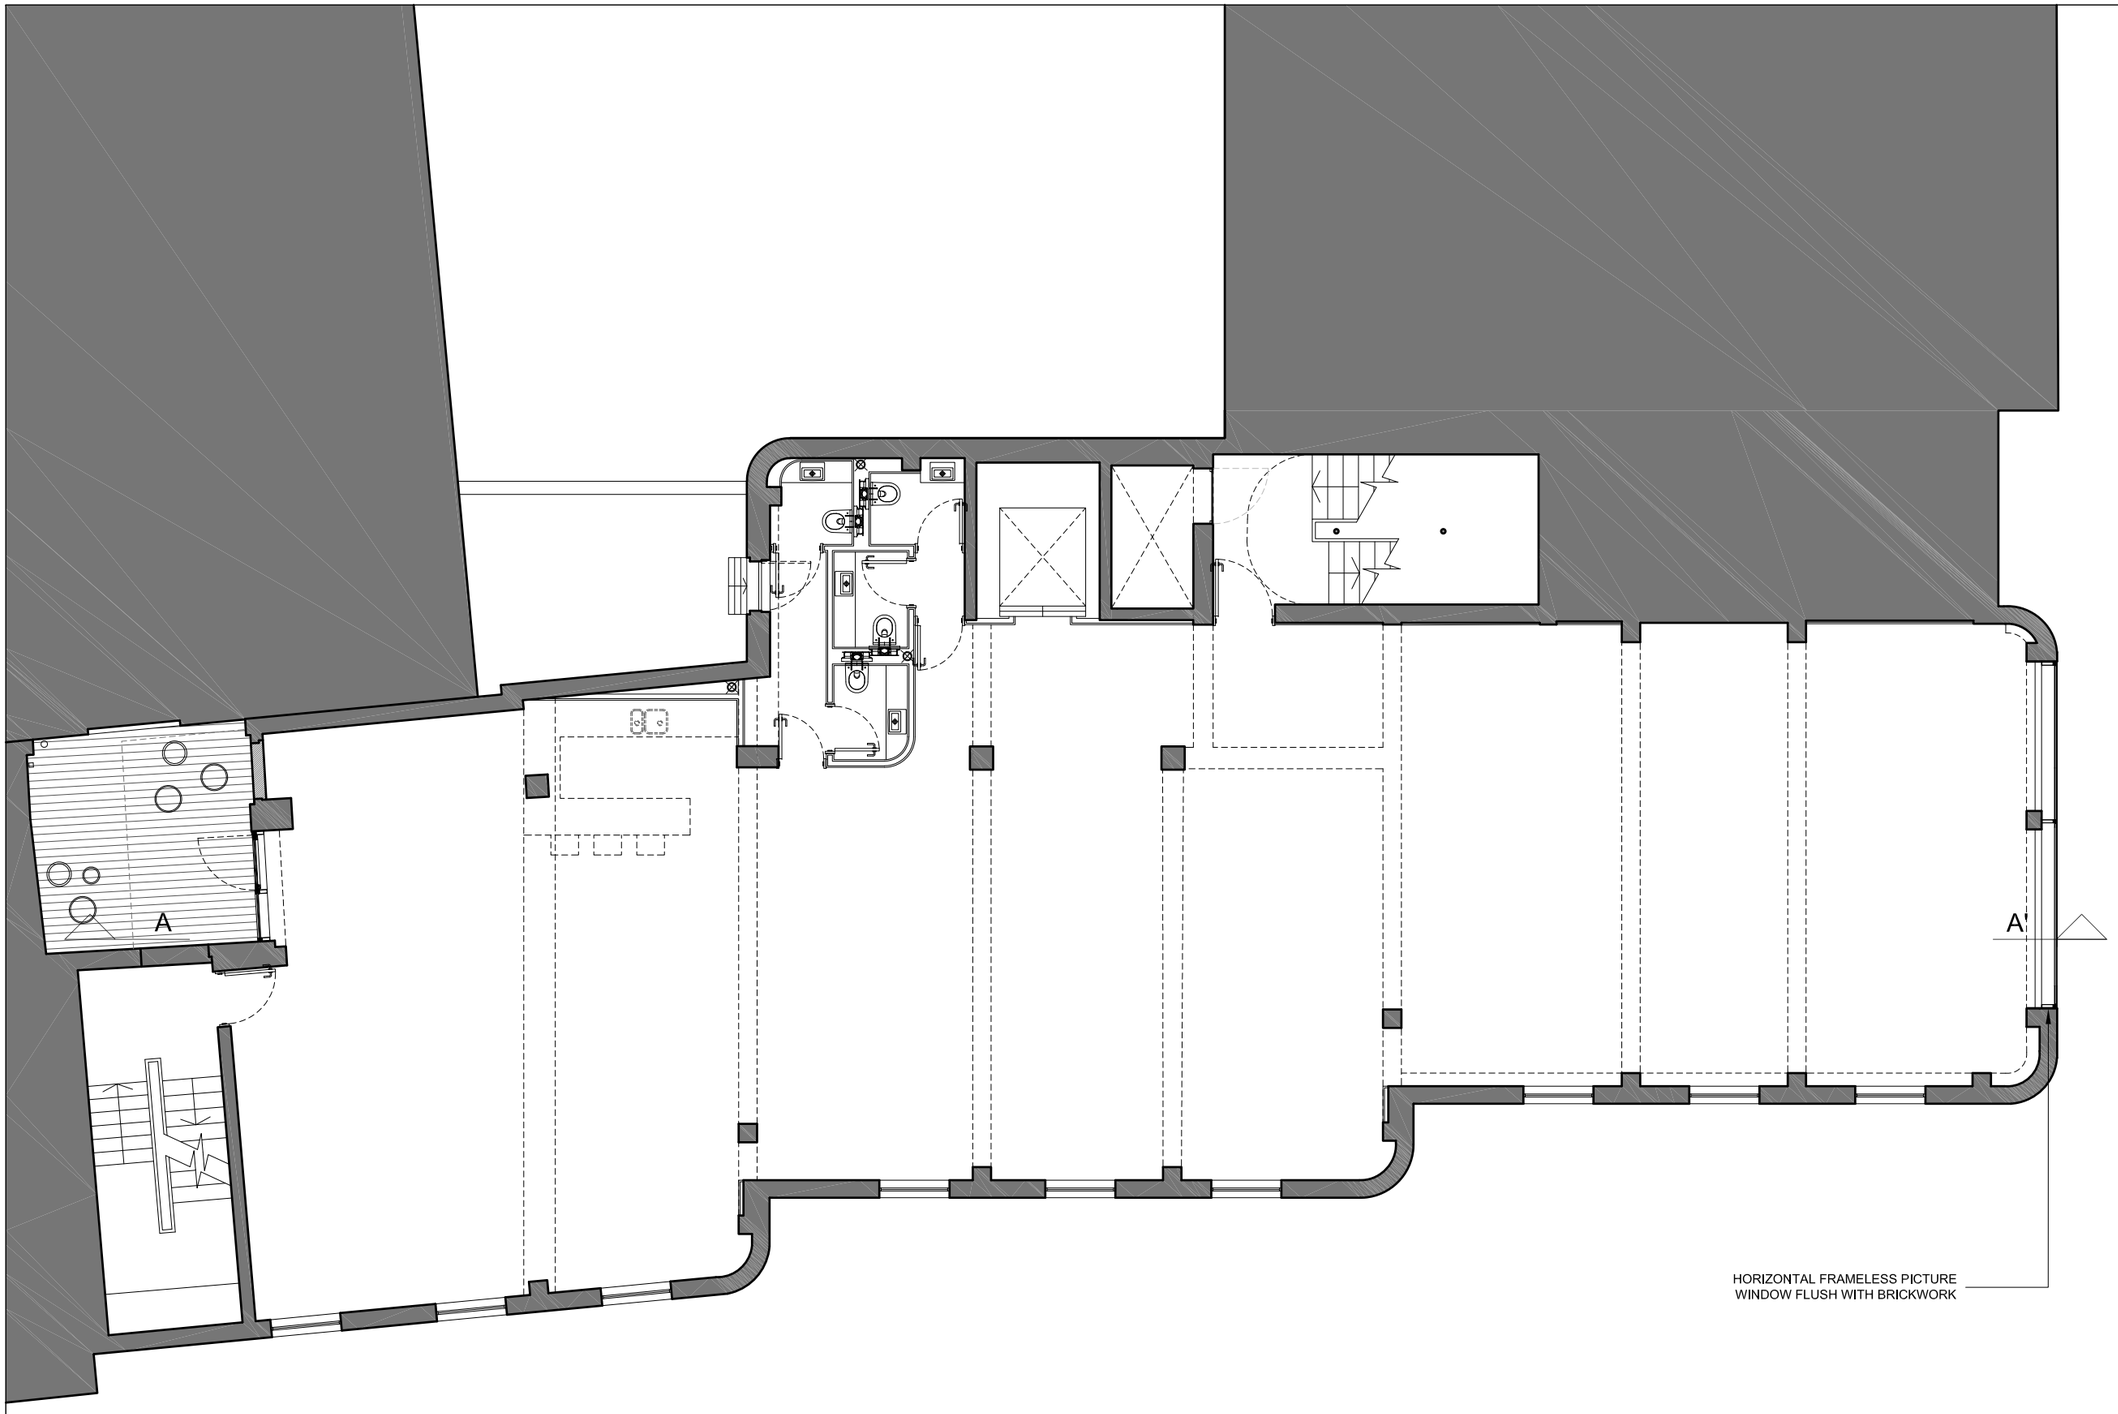

NOTES:

- Drawing based upon the formal survey information issue by Greenhatch and dated 17.05.2017
- All levels indicated as height above Ordinance Survey Datum taken from survey. To be confirmed.
- All dimensions subject to a tolerance of +/-5mm.

N

0 1m 2m 5m

DATE	REVISIONS
25.08.2017	PL02 PLANNING SUBMISSION
09.05.2017	PL01 PLANNING SUBMISSION

Do not scale from this drawing
All dimensions to be confirmed on site
Information contained within this drawing is the sole copyright of EMRYS Architects Ltd and is not to be reproduced without permission
EMRYS Architects are to be notified immediately of any discrepancies

EMRYS
CAP House | 9-12 Long Lane | London | EC1A 9HA
mail@emrysarchitects.com
www.emrysarchitects.com T : 020 7726 5060

JOB NO. 1604 | CLIENT GMS Estates

TITLE 15 STUKELEY STREET
LONDON, WC2

DWG PROPOSED FIRST FLOOR PLAN

DRAWN CJ | DATE 09.05.2017 | SCALE @ A3 1/100

CHECKED GE | STATUS PLANNING | REV PL02

DWG NO. 1604-0200-AP-101