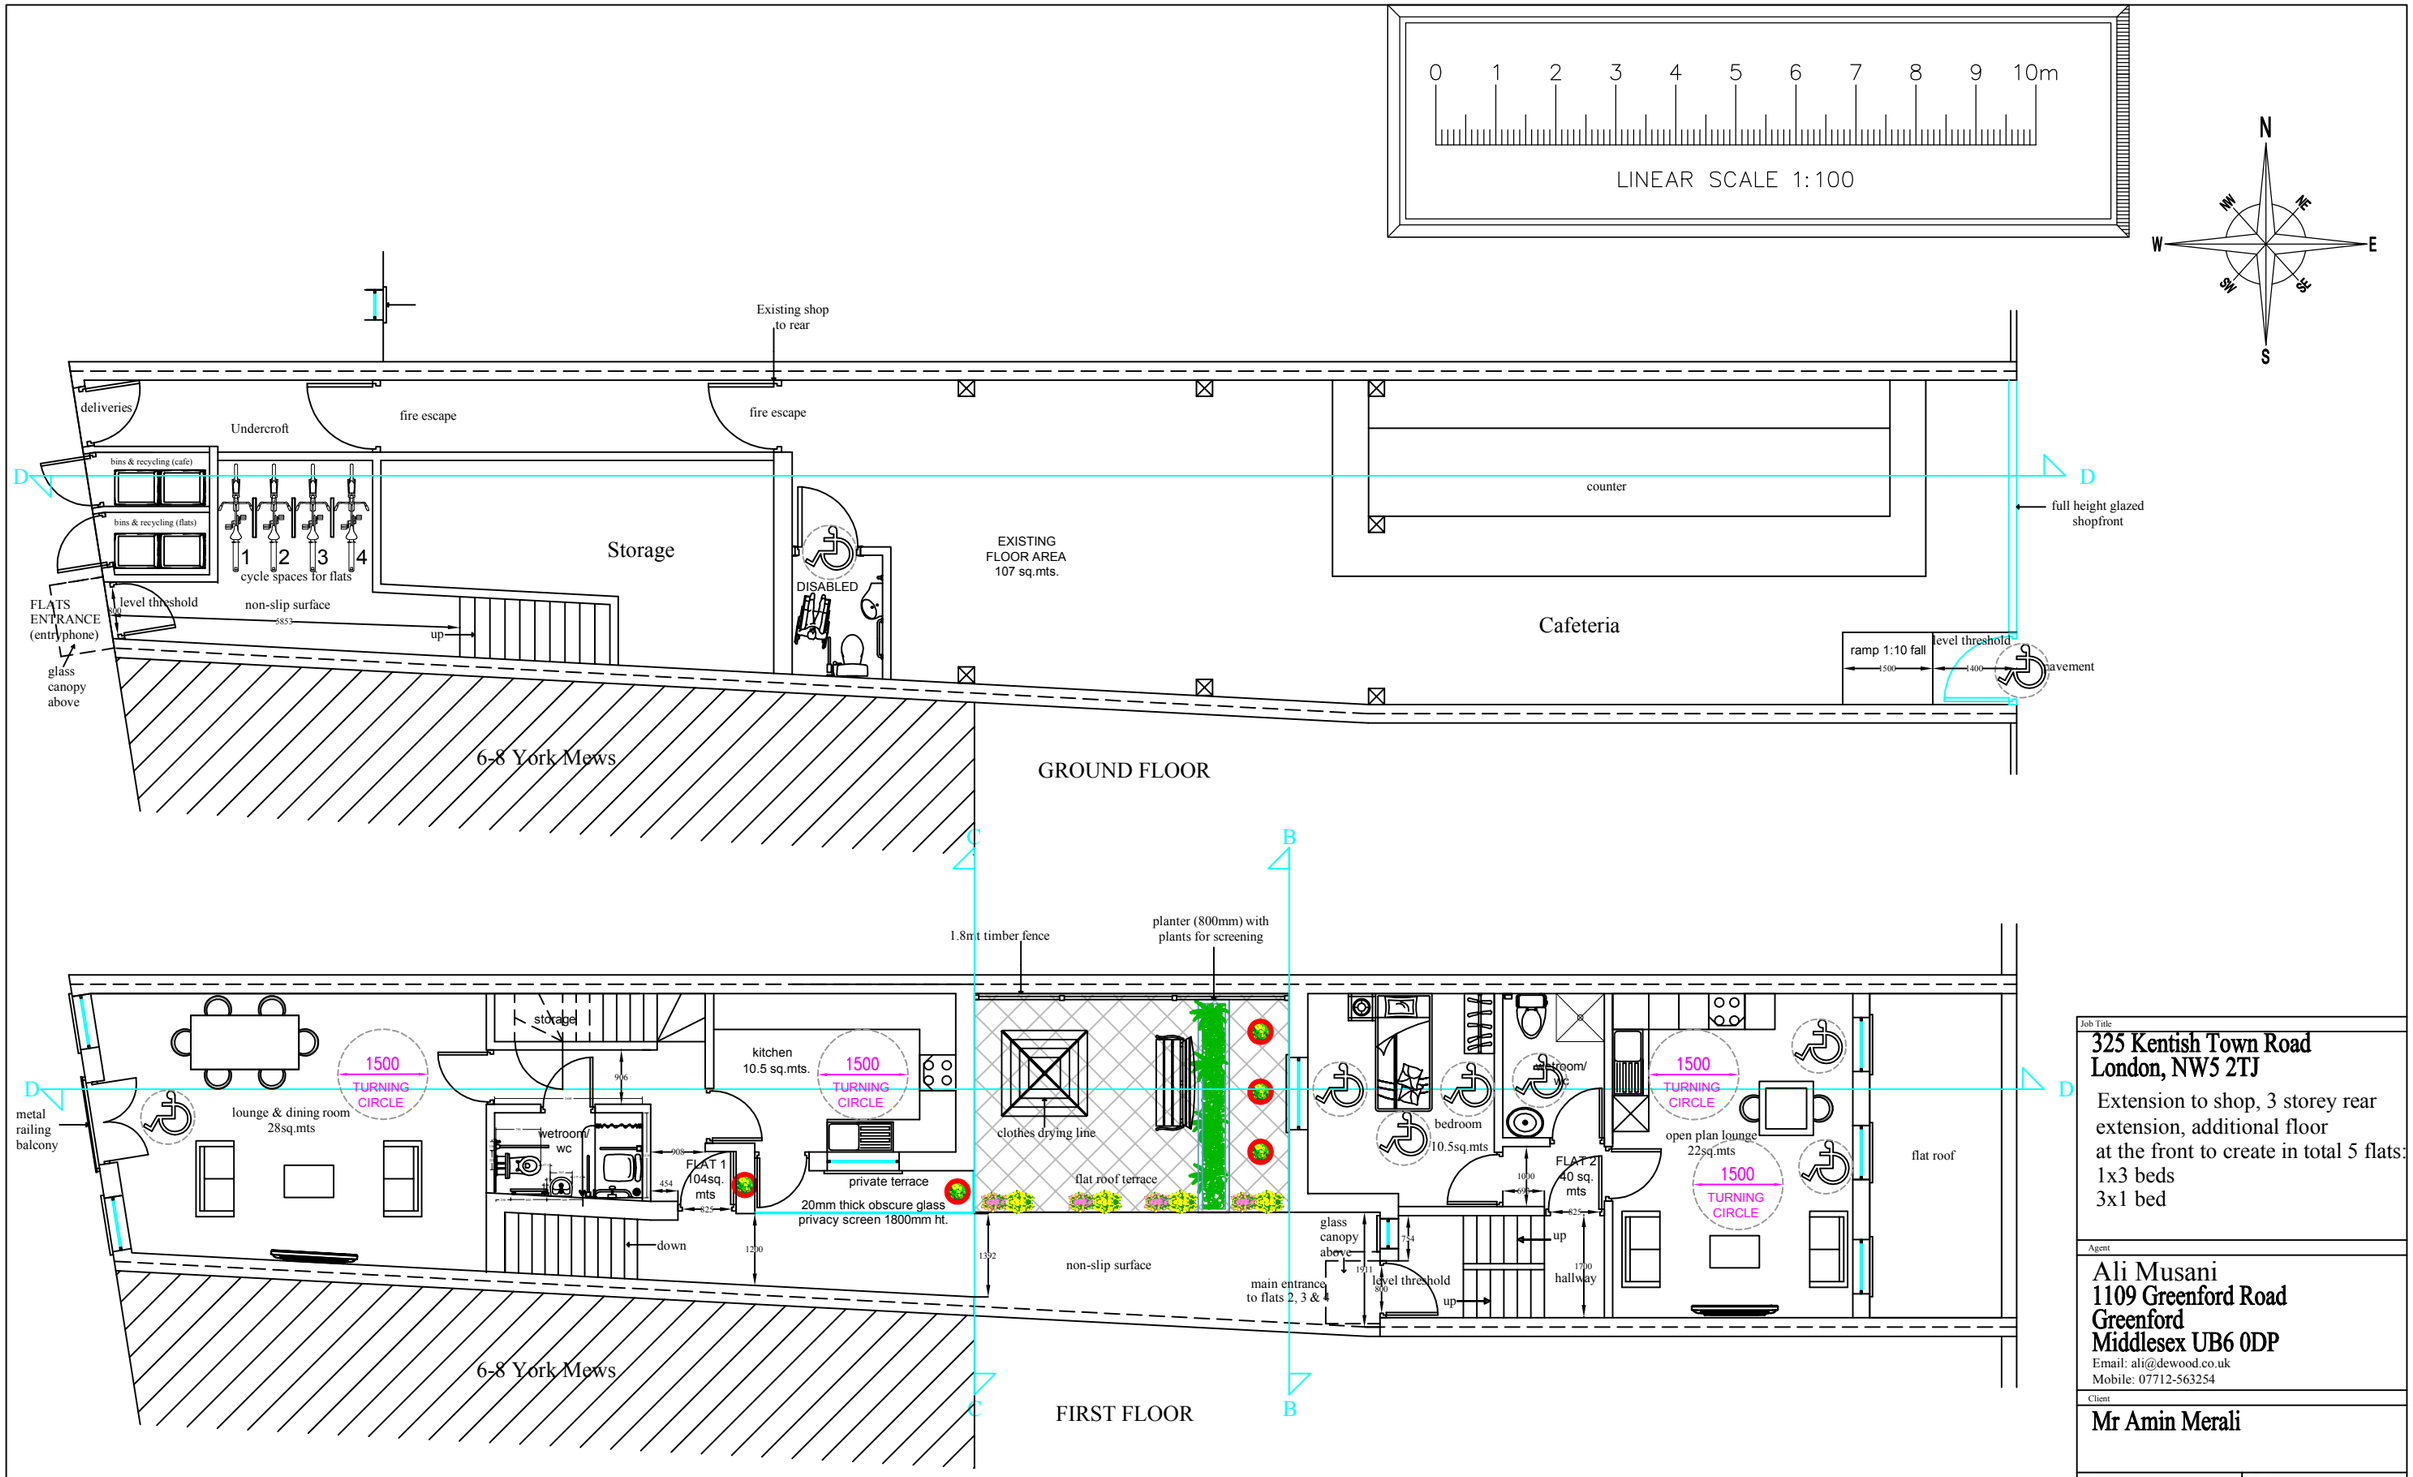

Job Title

325 Kentish Town Road
London, NW5 2TJ

Extension to shop, 3 storey rear extension, additional floor at the front to create in total 5 flats:
1x3 beds
3x1 bed

Agent

Ali Musani
1109 Greenford Road
Greenford
Middlesex UB6 0DP
Email: ali@dewood.co.uk
Mobile: 07712-563254

Client

Mr Amin Merali

Drawn	Scale
Ali Musani	1:100 / A3
	Date 24/06/2015
Drawing Number / Amendment: 2B	Notes: Proposed Ground &1st Floor Plans