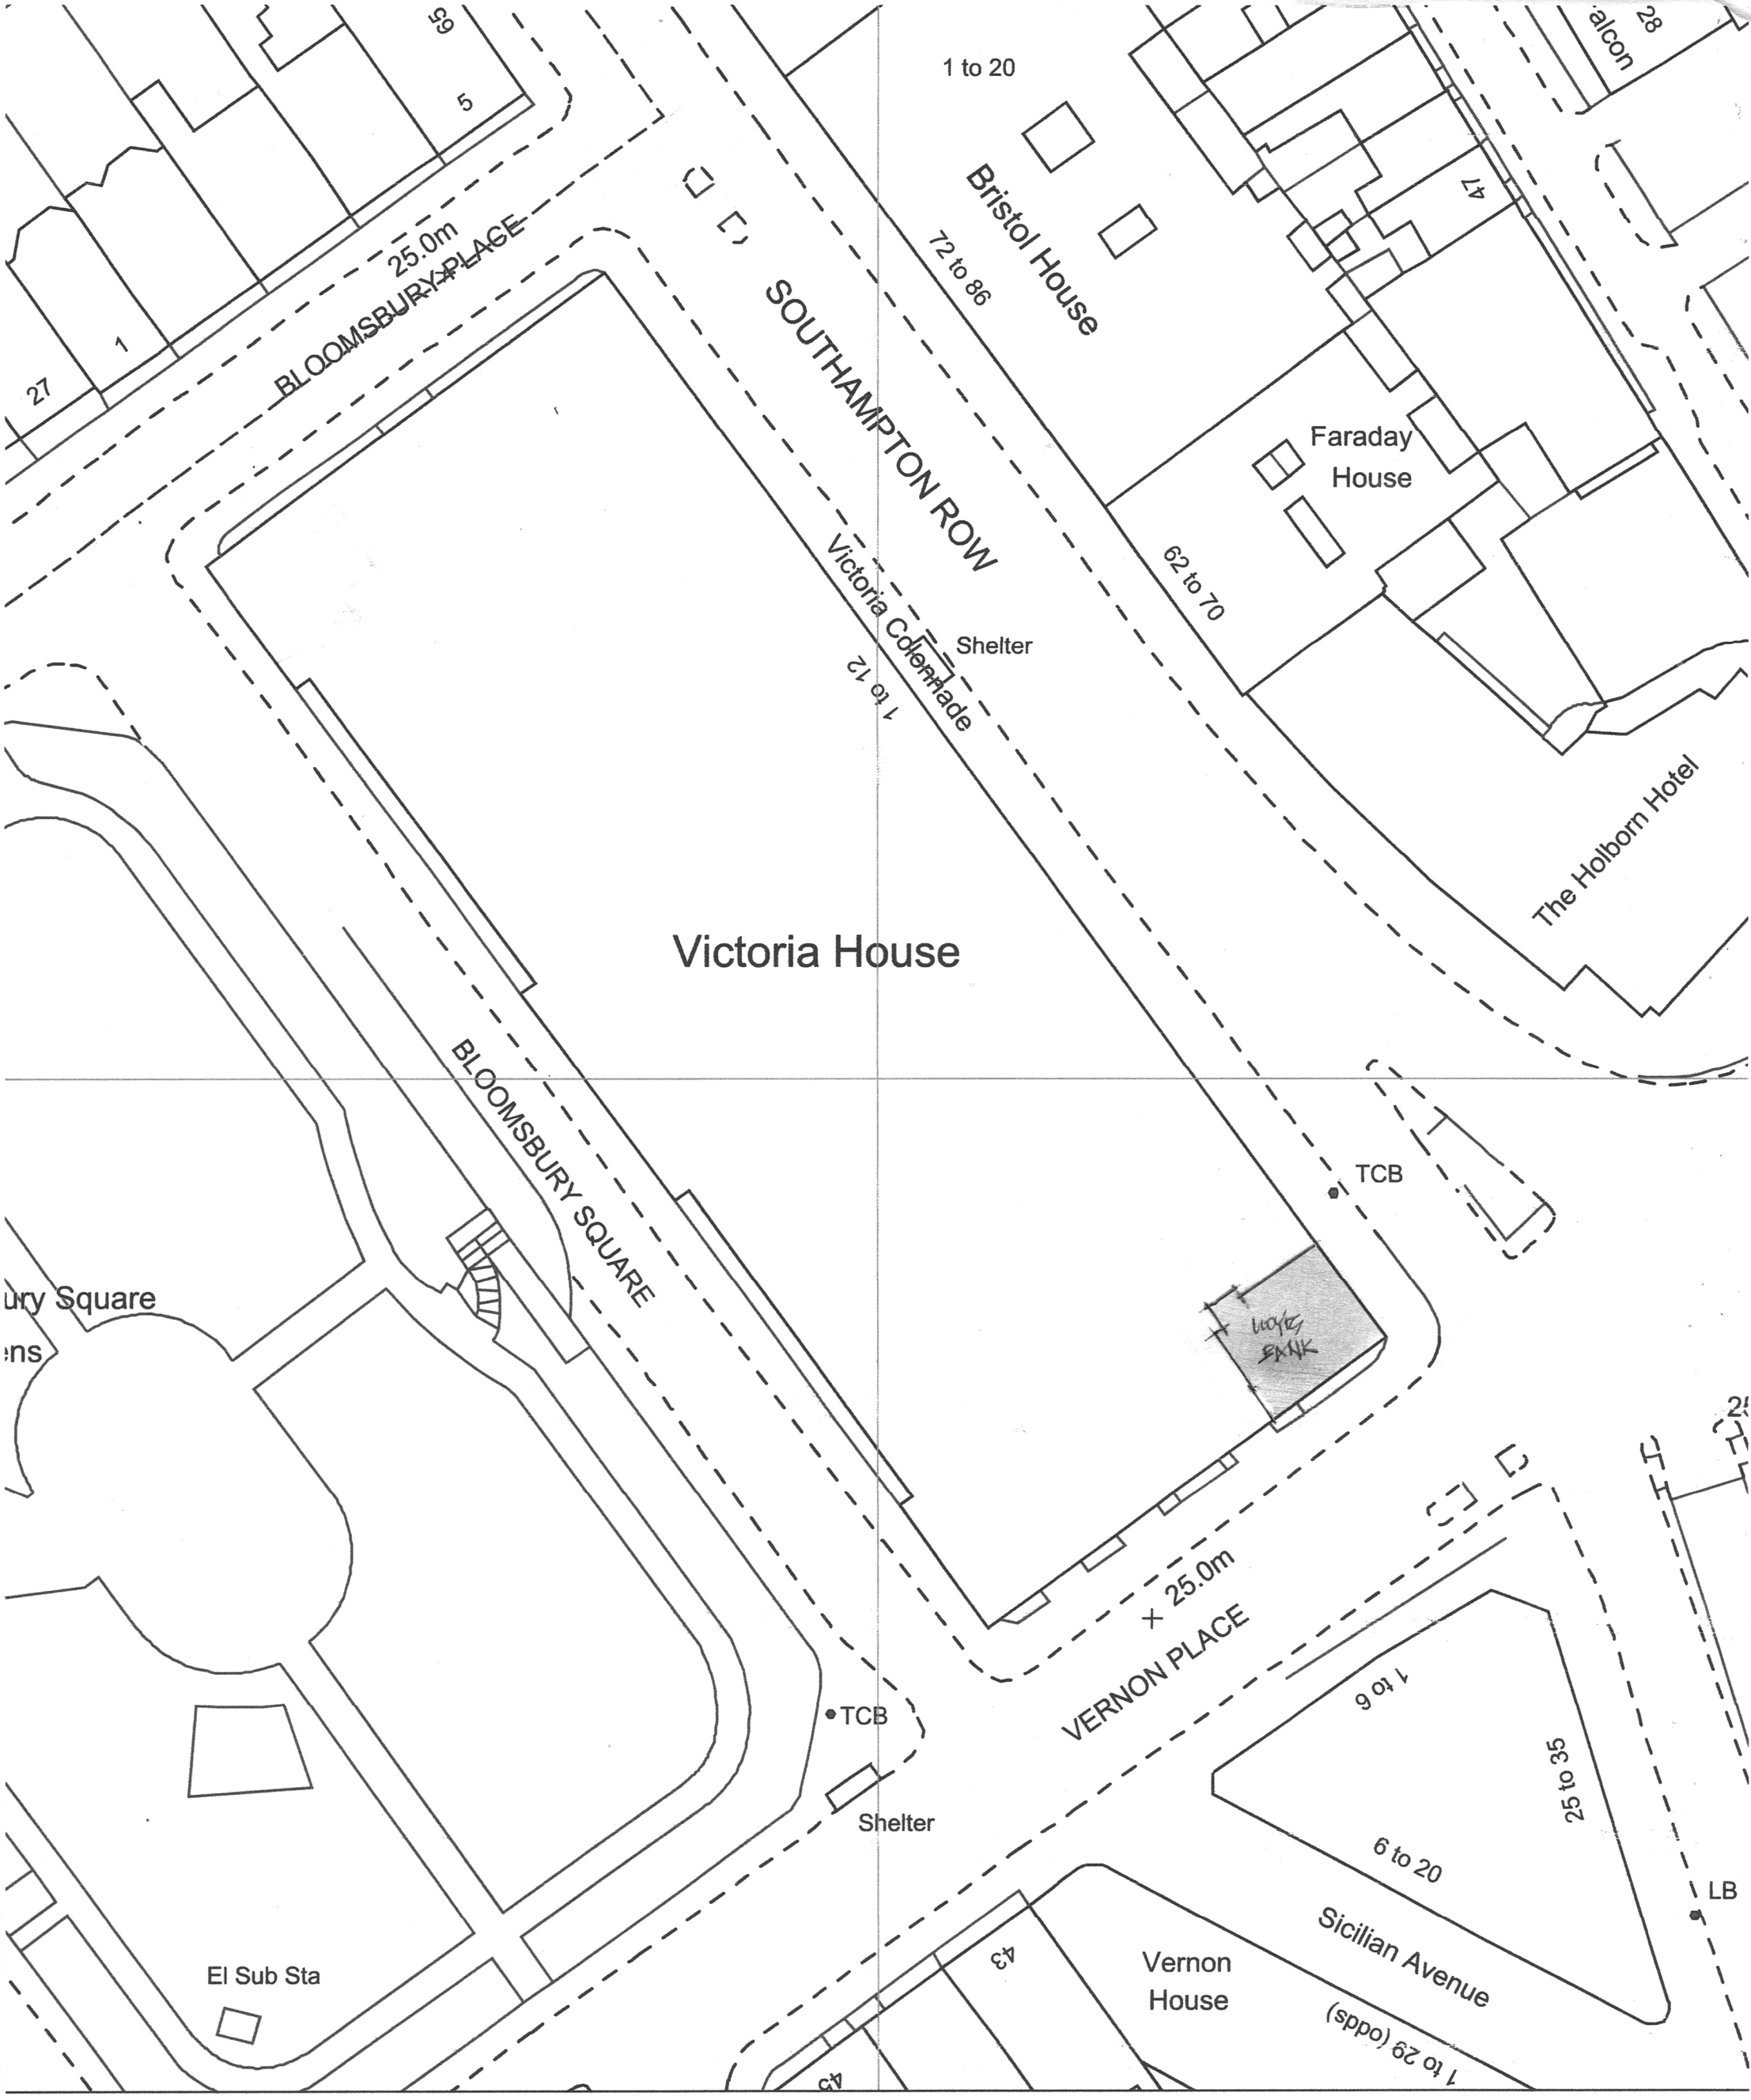

0 5 10 15 20 25 30m

scale bar

NORTH

04

LLOYDS BANK
VICTORIA HOUSE
SOUTHAMPTON ROW
LONDON
WC1B 5HR

BLOCK PLAN. 1:500 @ A1.