REVISION HISTORY			
REV	DESCRIPTION	DATE	DRAWN
A	CONSTRUCTION ISSUE. Building footprint updated. BT manhole shown.	30/11/15	AM
B	Trial hole locations added	25/2/16	
C	Proposed information removed	3/7/17	NA

0 1 2 3 4 5 m

N

KEY:

Boundary line

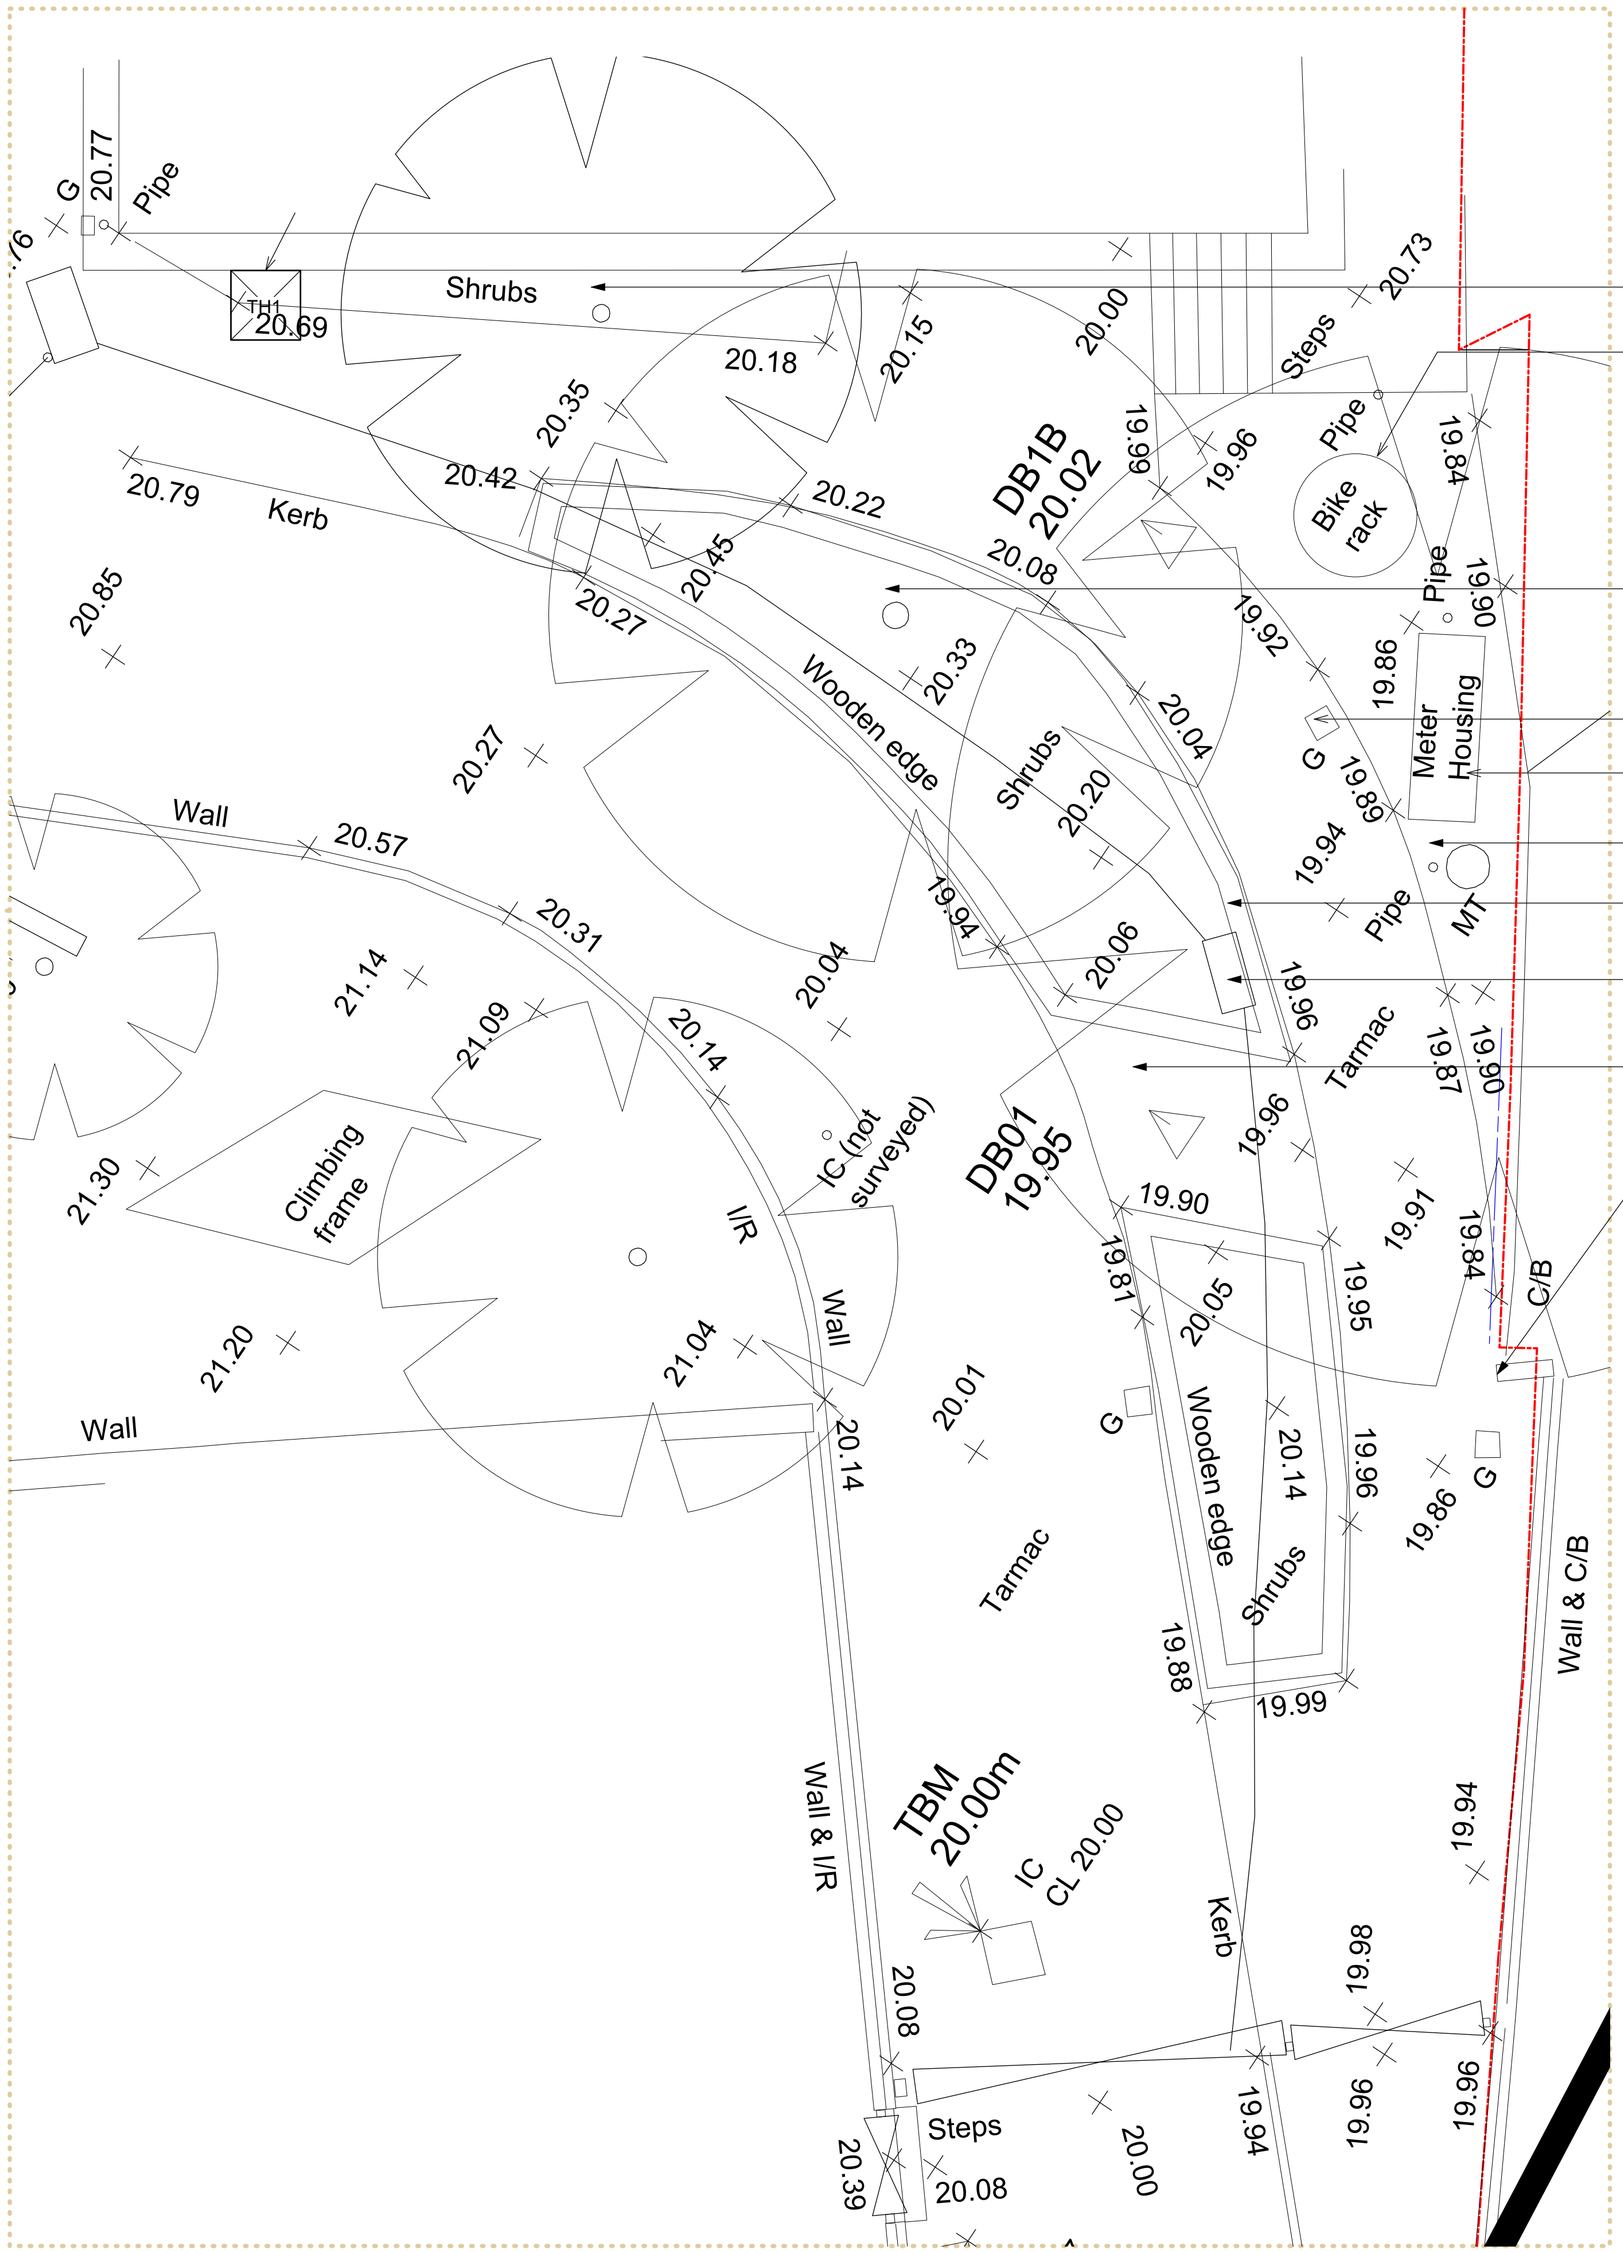

© Copyright Curl la Tourelle Architects

NOTES:
All dimensions to be checked on site, not scaled from this drawing.

Any discrepancies on this drawing with other contract documents to be reported immediately to the Contract Administrator for clarification.

CONSTRUCTION

Client
Fitzjohns Primary School

Curl la Tourelle Head Architecture

80 Lamble Street, London NW5 4AB
tel +44 (0)20 7267 0055
www.cltarchitects.co.uk

Job
New Office

86A Fitzjohn's Ave, Hampstead
NW3 6NP London

Drawing Title
Existing site

Scale		1:50 @ A1 1:100 @ A3
Date	Drawn Issued Checked	
20.05.2015	RA RA	

Drg. No.		Rev.
705E	101	C