KEY

Existing Extent of Bedford House

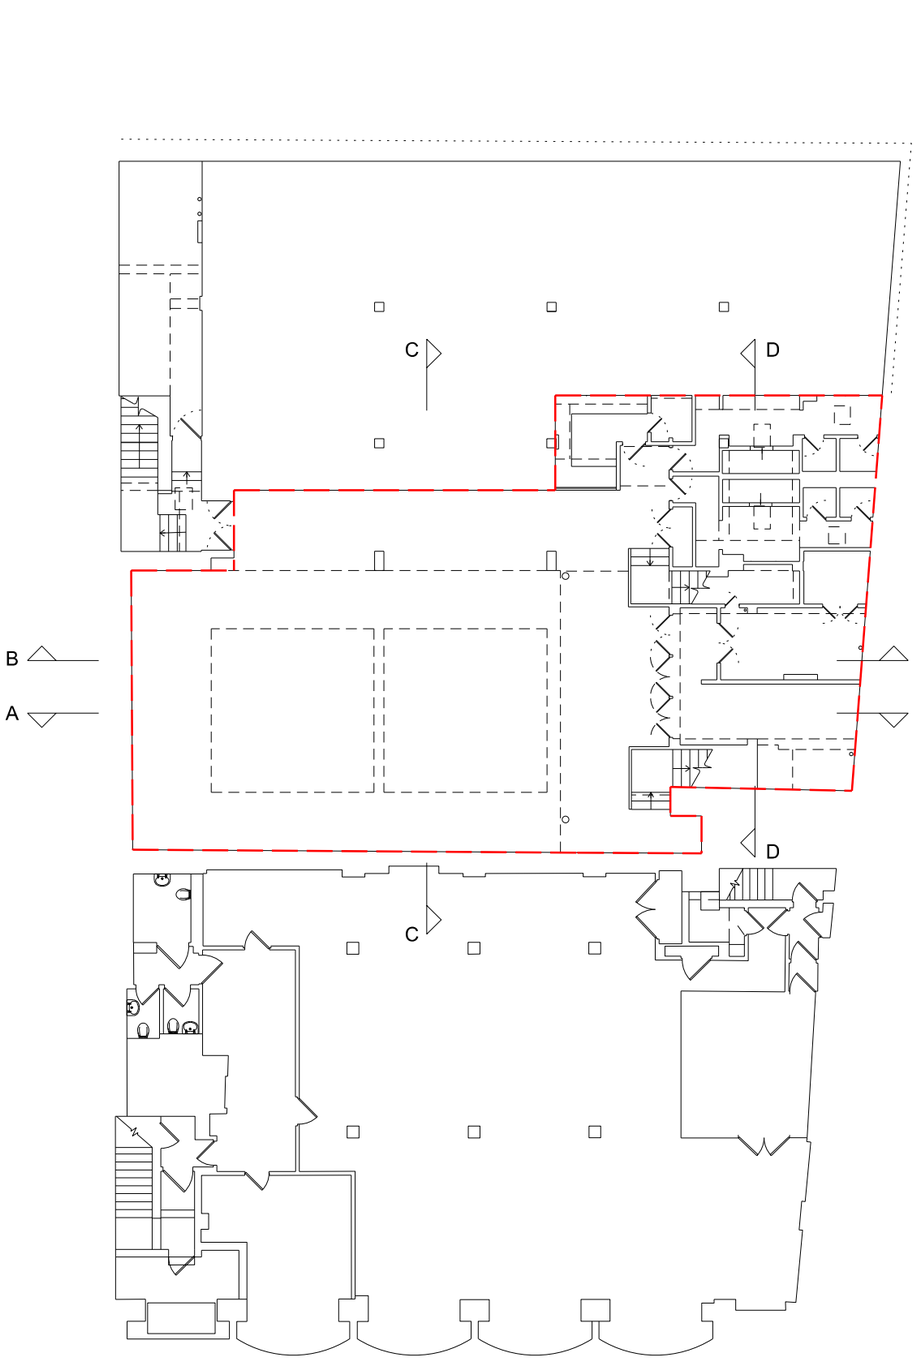

Basement

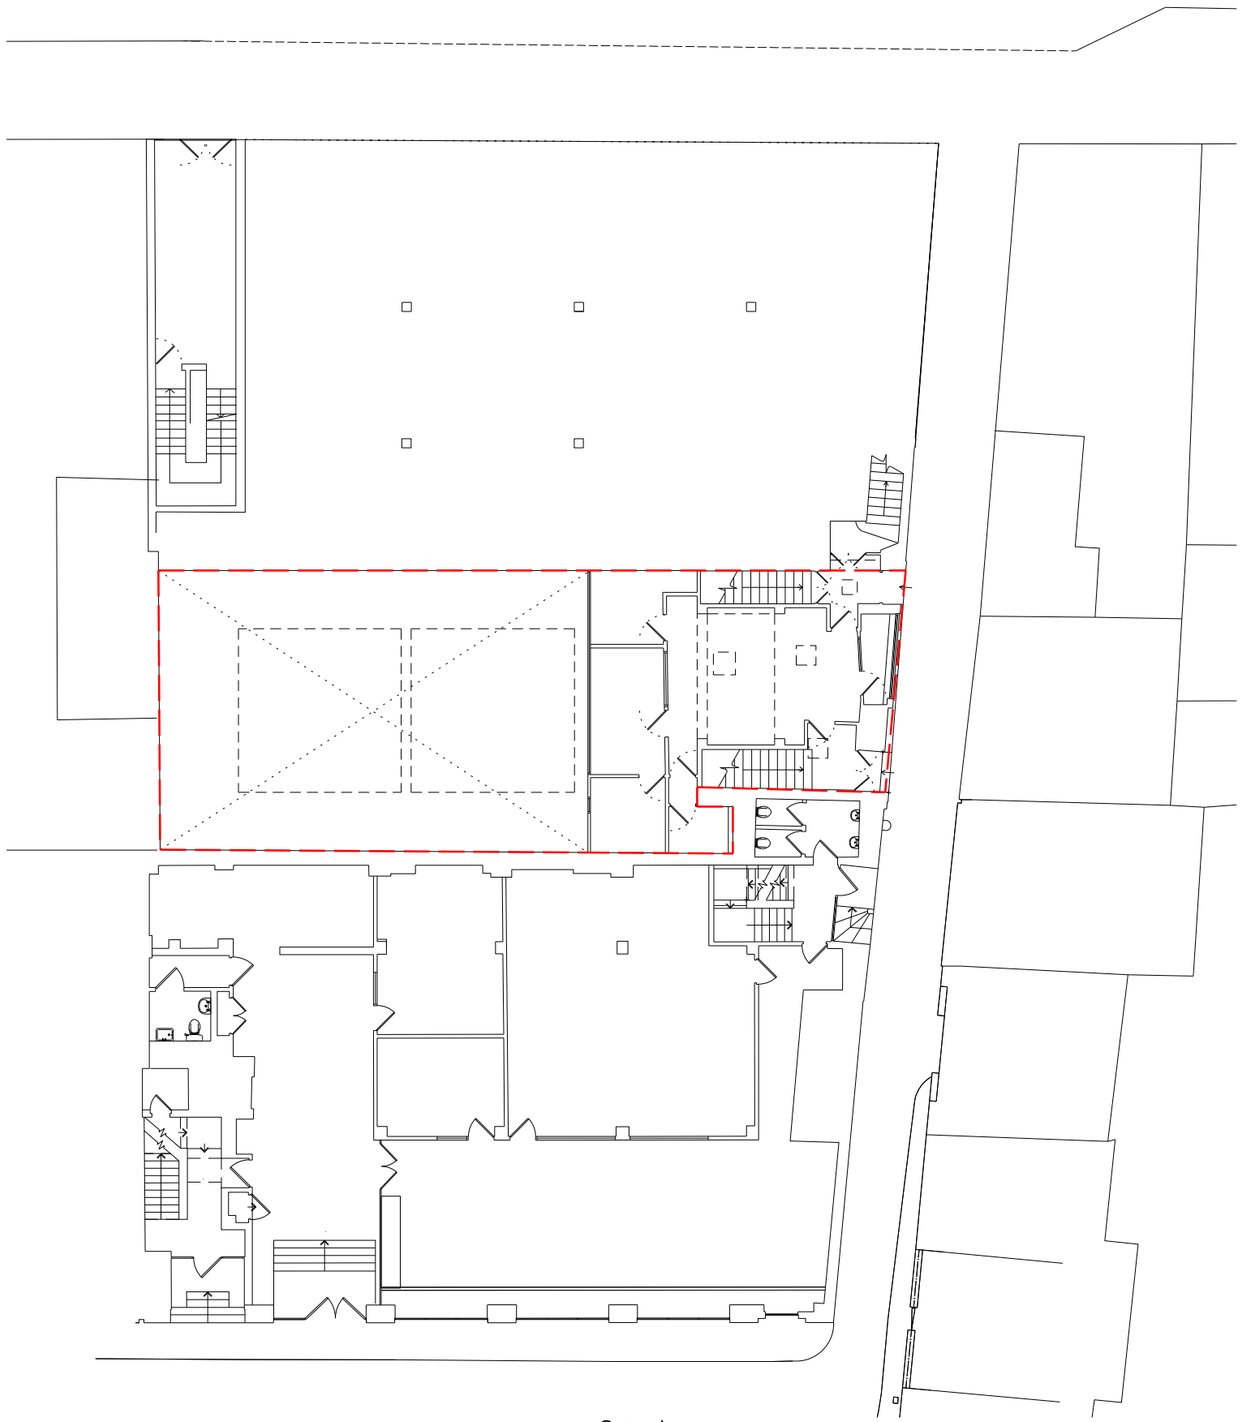

Ground

0 5m

NOTES:

N

Rev	Date	Description

6a Architects
Rapier House
40 Lambs Conduit Street
London WC1N 3LJ
t +44(0)20 7242 5422
f +44(0)20 7242 3646

post@6a.co.uk
www.6a.co.uk

PROJECT: **BEDFORD HOUSE**

JOB: **255**

TITLE: **EXISTING GRD & BASEMENT PLANS**

STATUS: **Planning**

DATE: **21.10.13**

SCALE: **1:100(A1) 1:200(A3)**

REV: **-**

NUMBER: 0150

DO NOT SCALE FROM THIS DRAWING. ALL DIMENSIONS ARE TO BE CHECKED ON SITE. THIS DRAWING IS TO BE READ IN CONJUNCTION WITH ALL CONSULTANTS INFORMATION

DRAWN: **AC**

INSPECTED: **SM**